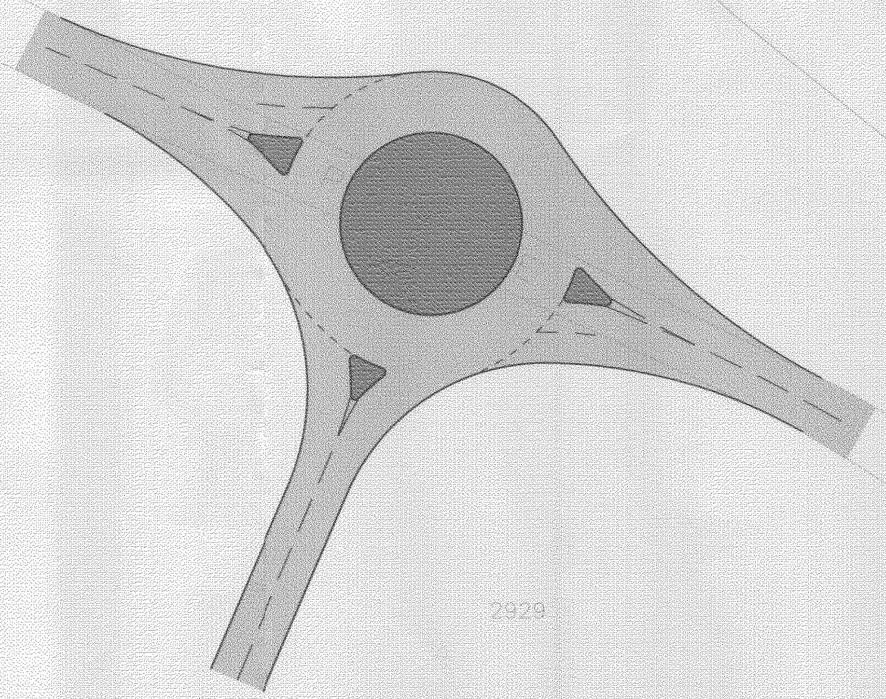


| DRG. No. | 7550/TA/01 | REVISION REF: | - |
|---|---|---|---|

RECEIVED
22 APR 2005
ENV
PL
REC

© Crown copyright. All rights reserved.
Licence No. 100020449

| ISSUE | AMENDMENTS | DRAWN | CHK'D | DATE |
|---|---|---|---|---|
| - | - | - | - | - |

Bellway

PERSIMMON

Llywodraeth Cynulliad Cymru
Welsh Assembly Government

LAND NORTH OF THE RAILWAY LINE,
RHOOSE, VALE OF GLAMORGAN

PROPOSED DEVELOPMENT ACCESS ROAD
ROUNDABOUT

CAPITA SYMONDS
Capita Gwent Consultancy Ltd.
Ty Gwent, Lake View, Llantarnam Park, Cwmbran, South Wales. NP44 3HR
Tel: 01633 463333 Fax: 01633 463399

| | | | |
|---|---|---|---|
| DRAWN | G. B. WILLIAMS | 03/05 | SCALE: 1 : 500 @ A2 |
| CHECKED | O. J. B. SMITH | 03/05 | |
| DRG. No. | 7550/TA/01 | | REVISION REF: - |

CHINE: HW61686 FILE: P:\schemes\75xx\7550\CAD\TA Drawings\7550-TA-01.dwg USER: williams

DRG. No. 7550/TA/02 | REVISION REF. -

RECEIVED

© Crown copyright. All rights reserved.
Licence No. 100020449

| ISSUE | AMENDMENTS | DRAWN | CHK'D | DA |
|---|---|---|---|---|
| - | - | - | - | - |

Bellway

PERSIMMON

Llywodraeth Cynulliad Cymru
Welsh Assembly Government

LAND NORTH OF THE RAILWAY LINE,
RHOOSE, VALE OF GLAMORGAN

PORTHKERRY ROAD / RHOOSE POINT ACCESS
ROAD ROUNDABOUT
IMPROVEMENT

CAPITA SYMONDS

Capita Gwent Consultancy Ltd.
Tŷ Gwent, Lake View, Llantarnam Park, Cwmbran, South Wales. NP44 3HR
Tel: 01633 463333 Fax: 01633 463399

| | | | |
|---|---|---|---|
| DRAWN | G. B. WILLIAMS | 03/05 | SCALE: 1 : 500 @ A2 |
| CHECKED | O. J. B. SMITH | 03/05 | |
| DRG. No. | 7550/TA/02 | | REVISION REF. - |