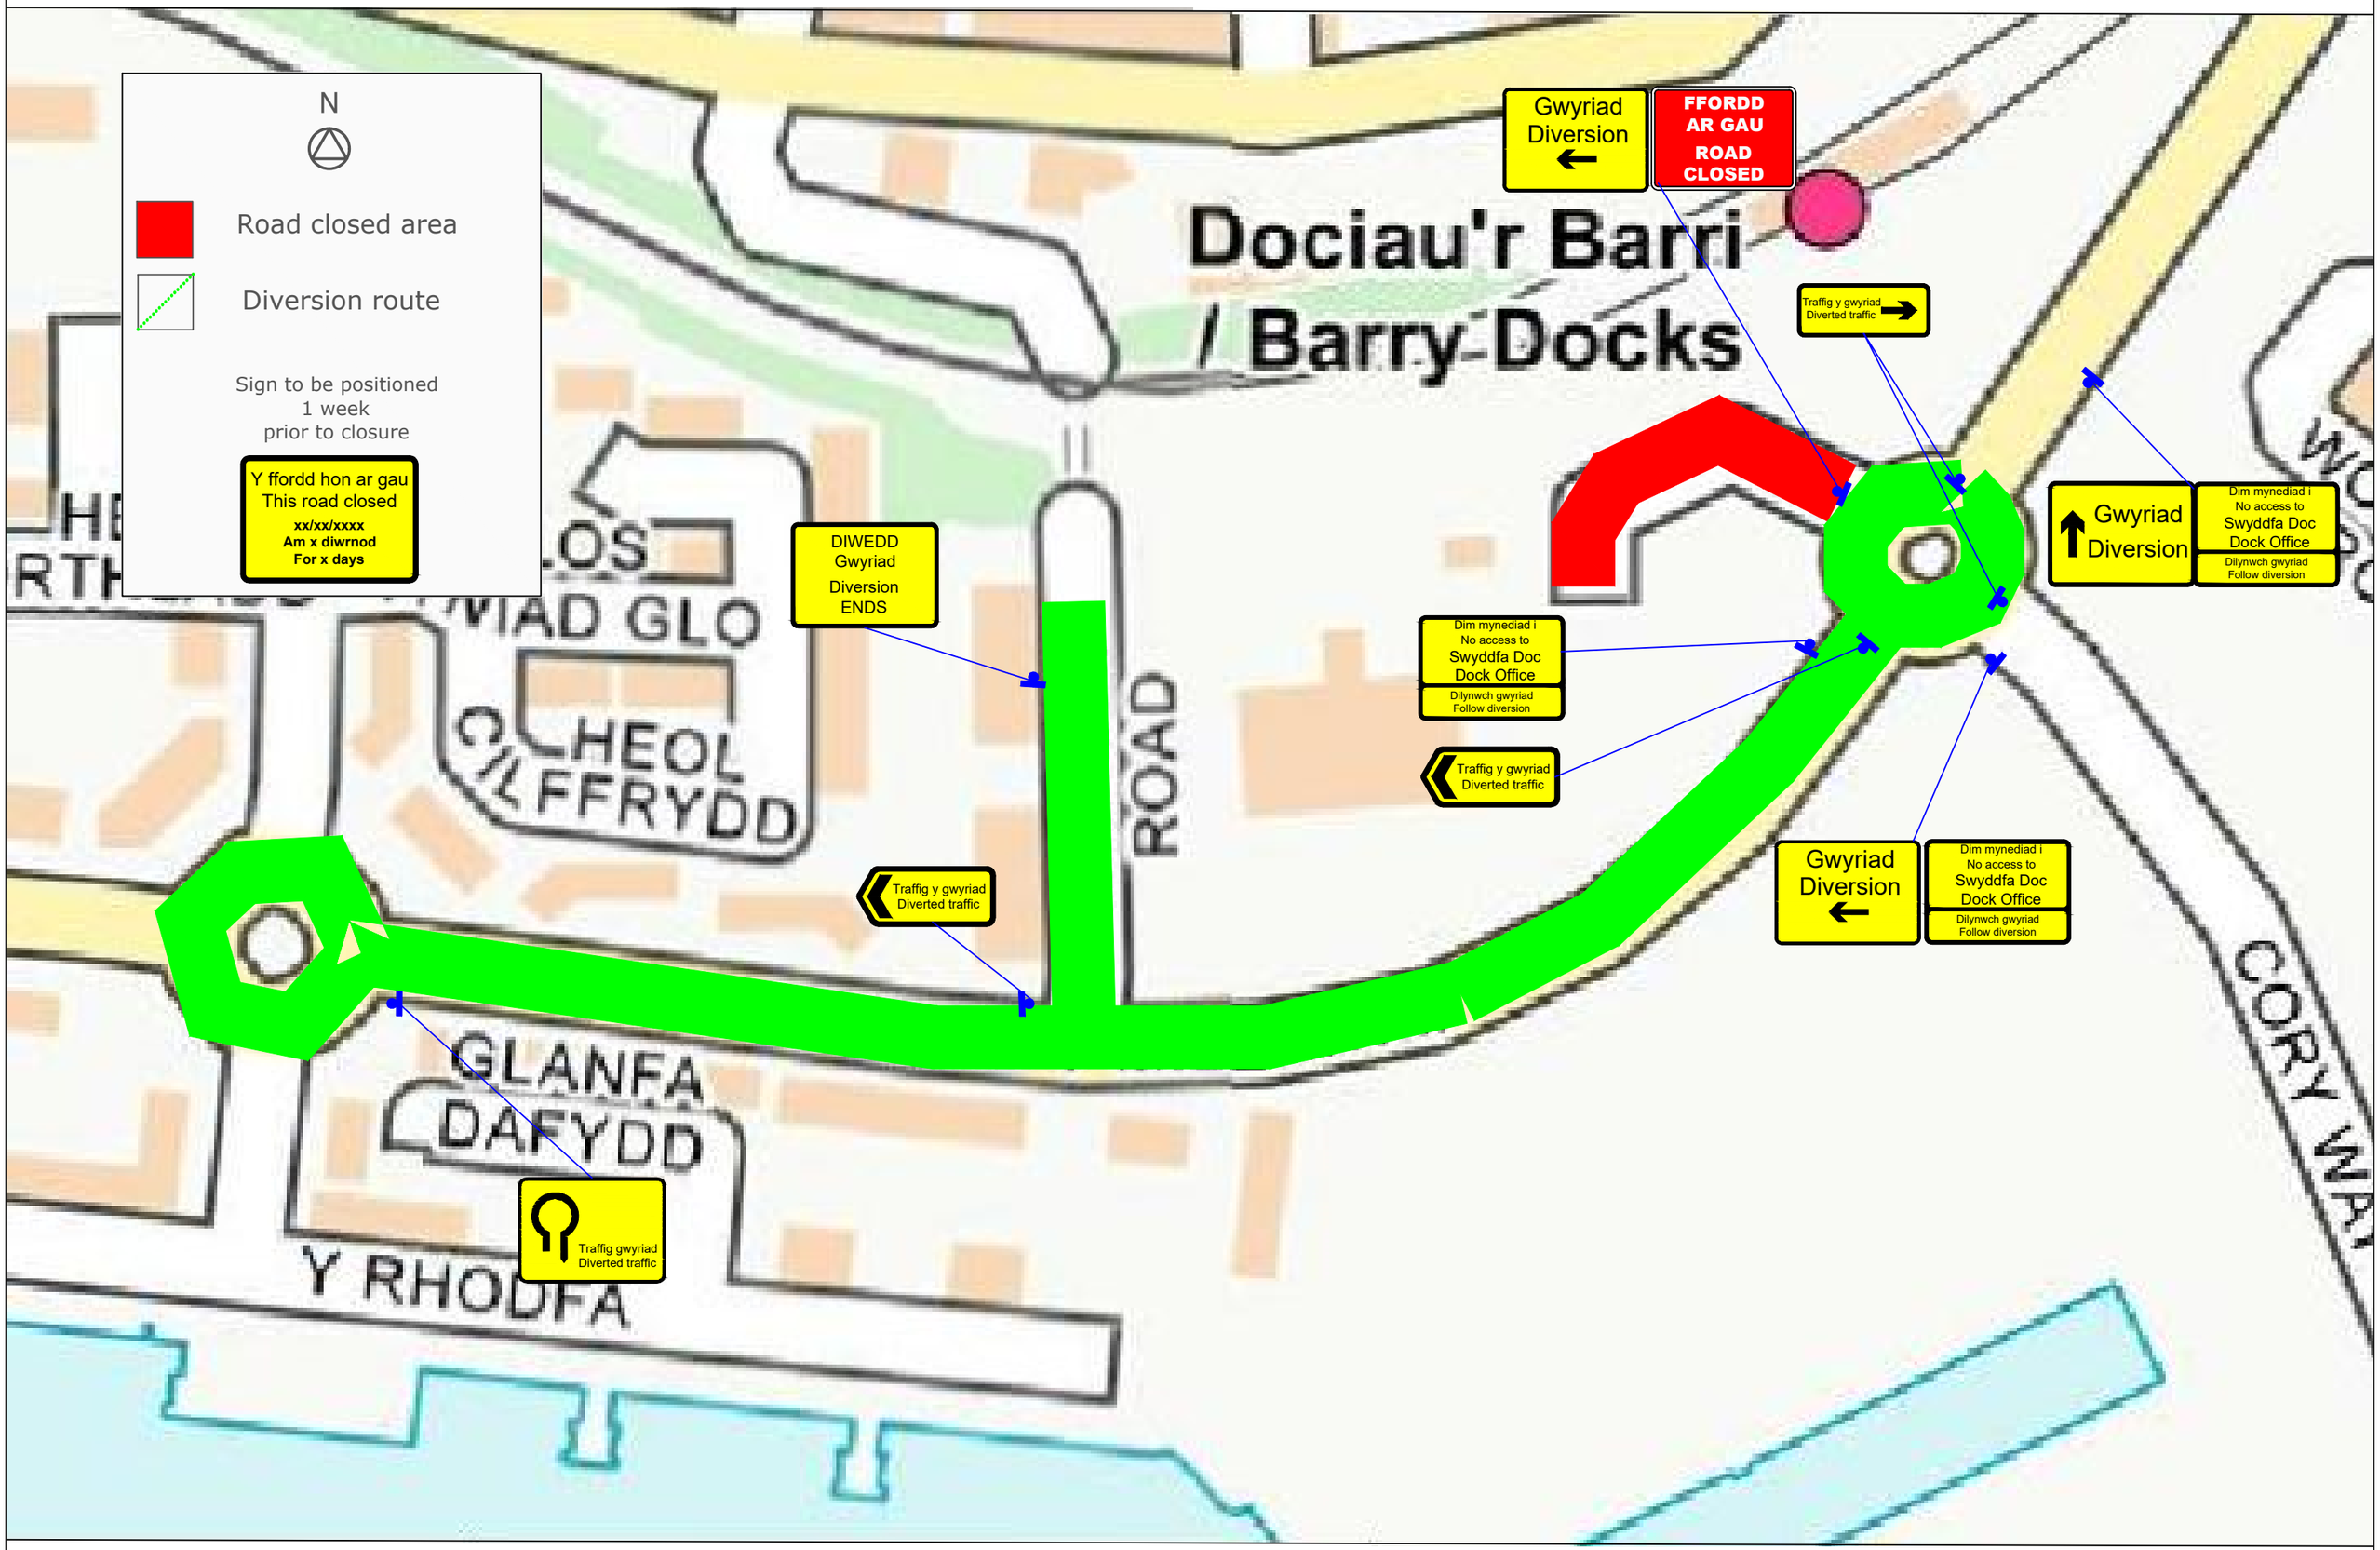

Drn:	JC	forest	Forest Traffic Signals Ltd, Forest House, Broad Quay Road, Felnex Ind Est. Newport. NP19 4PN Tel: 01633 284700 Fax: 01633 283212	Rev.	Drn.	Chk.	App.	Description	Date.	Client: Jones Brothers	Project: Ffordd Y Mileniwm, Barry Dock
Chk:	BB										Office copy / issued to site / issued to client
App:											Drawing: Traffic management arrangement
Date:	21/12/22										Drawing no: SNJB02 0033 01 / Revision: / Scale: NTS