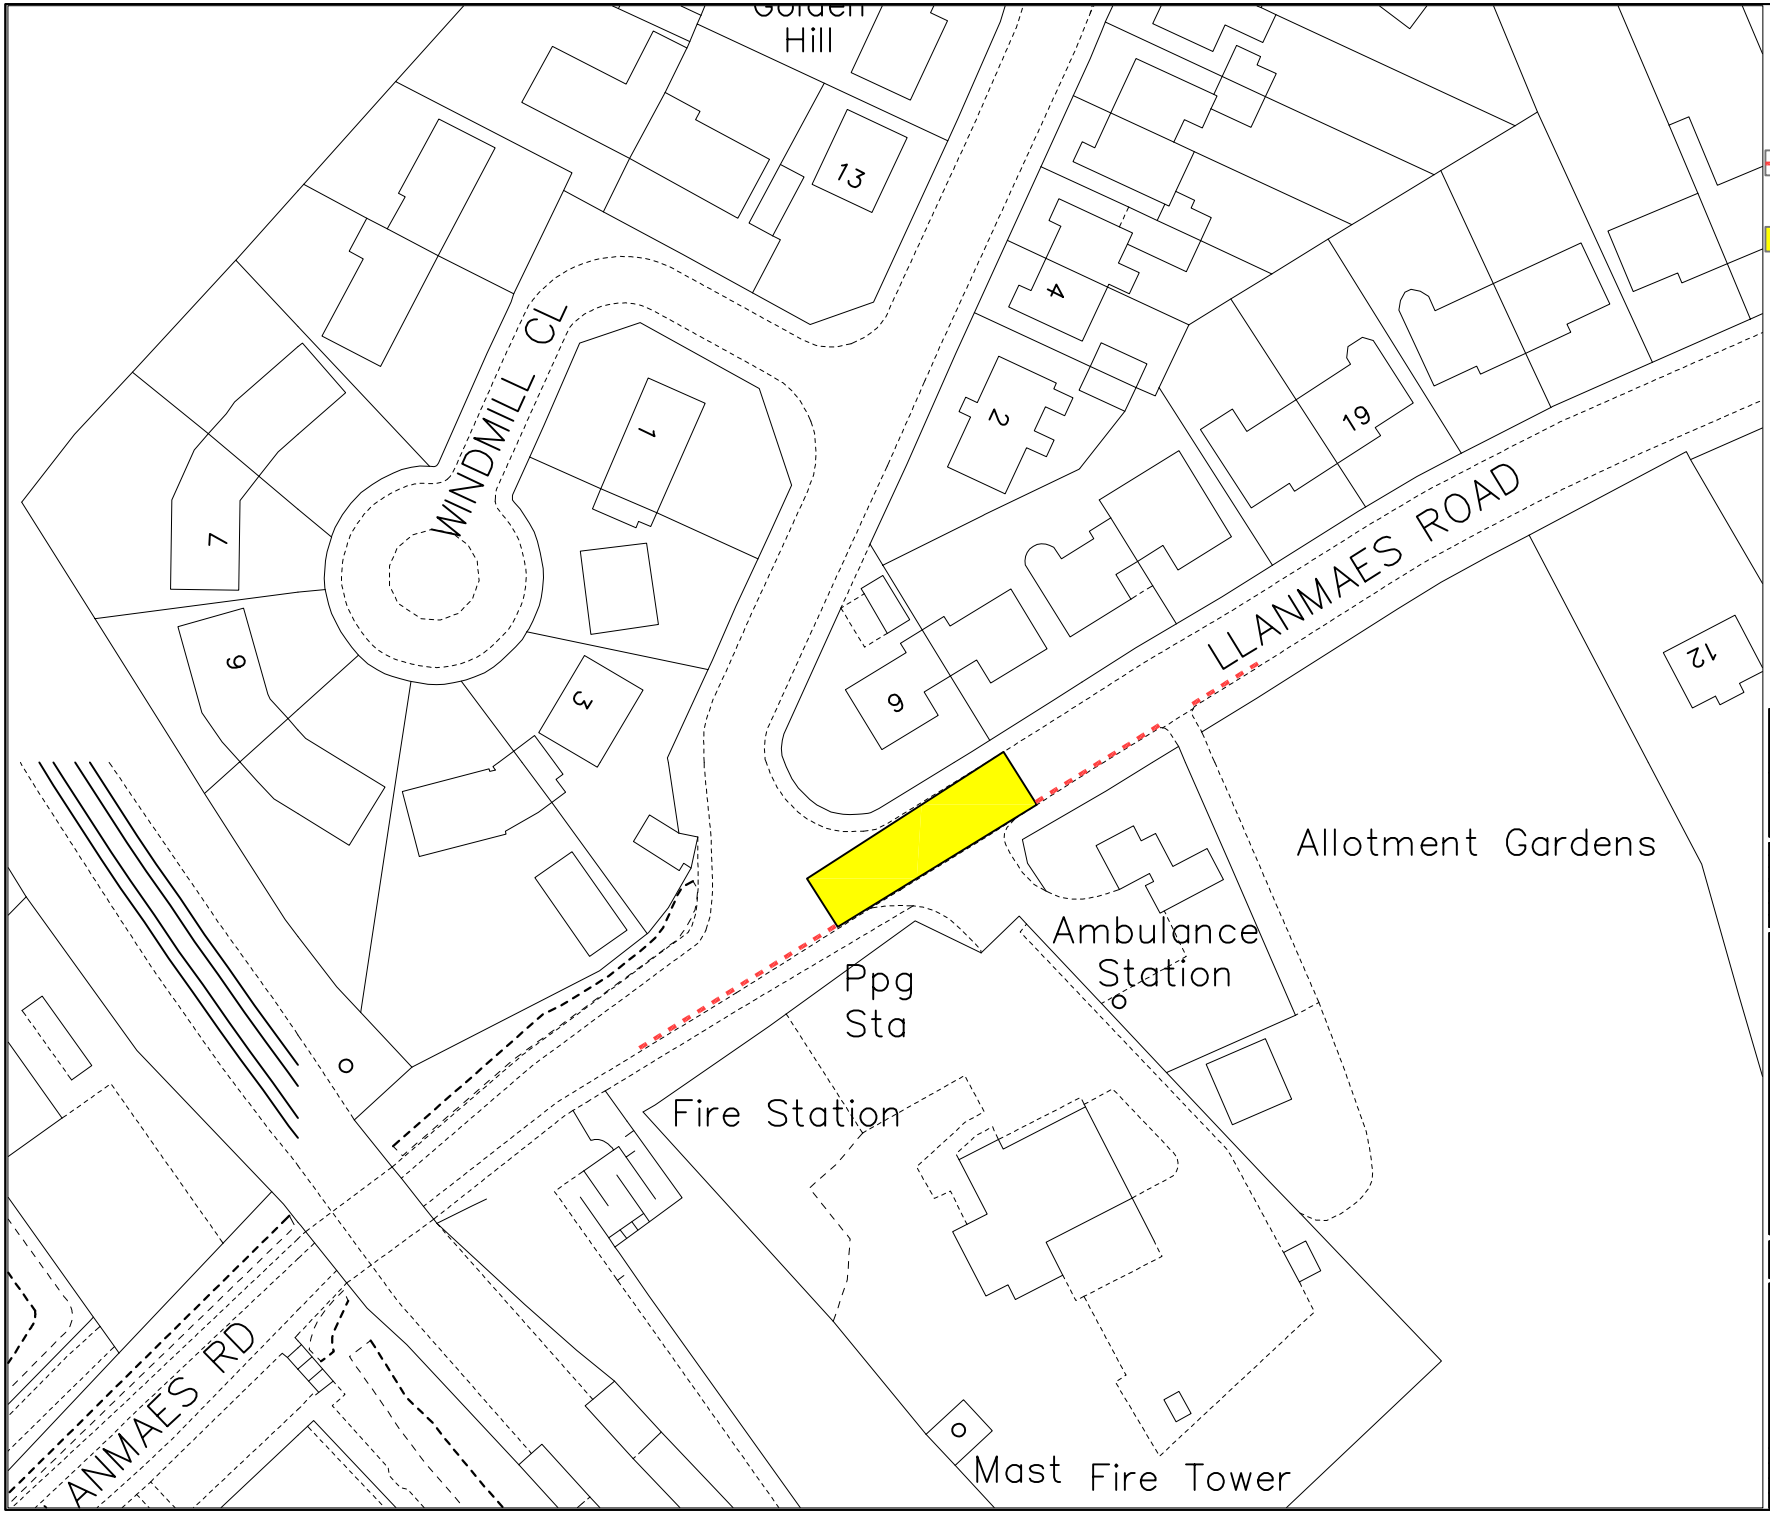

Key

Proposed Prohibition of Waiting at Any Time

Existing restriction

N
W E
S

© Crown Copyright. All rights reserved
The Vale of Glamorgan Council,
Licence No. 100023424. 2020.

© Hawlfraint y Goron. Cedwir pob hawl
Cyngor Bro Morgannwg
rhif trwydded 100023424. 2020.

Rev	By	Description of Amendment	Chk by	Date

Revisions

VALE of GLAMORGAN
ENVIRONMENT & HOUSING SERVICES
Director: Miles Punter
Head of Neighbourhood Services & Transport: Emma Reed
BRO MORGANNWG

Client: The Vale of Glamorgan Council

Llanmaes Road, Llantwit Major

Drawing Title: Proposed Prohibition of Waiting at Any Time

Drawn W Smith	Scale NTS	Drawing No. T/20/73/WS	
Date OCT 20	File		
Checked	Window	Rev	
Date			