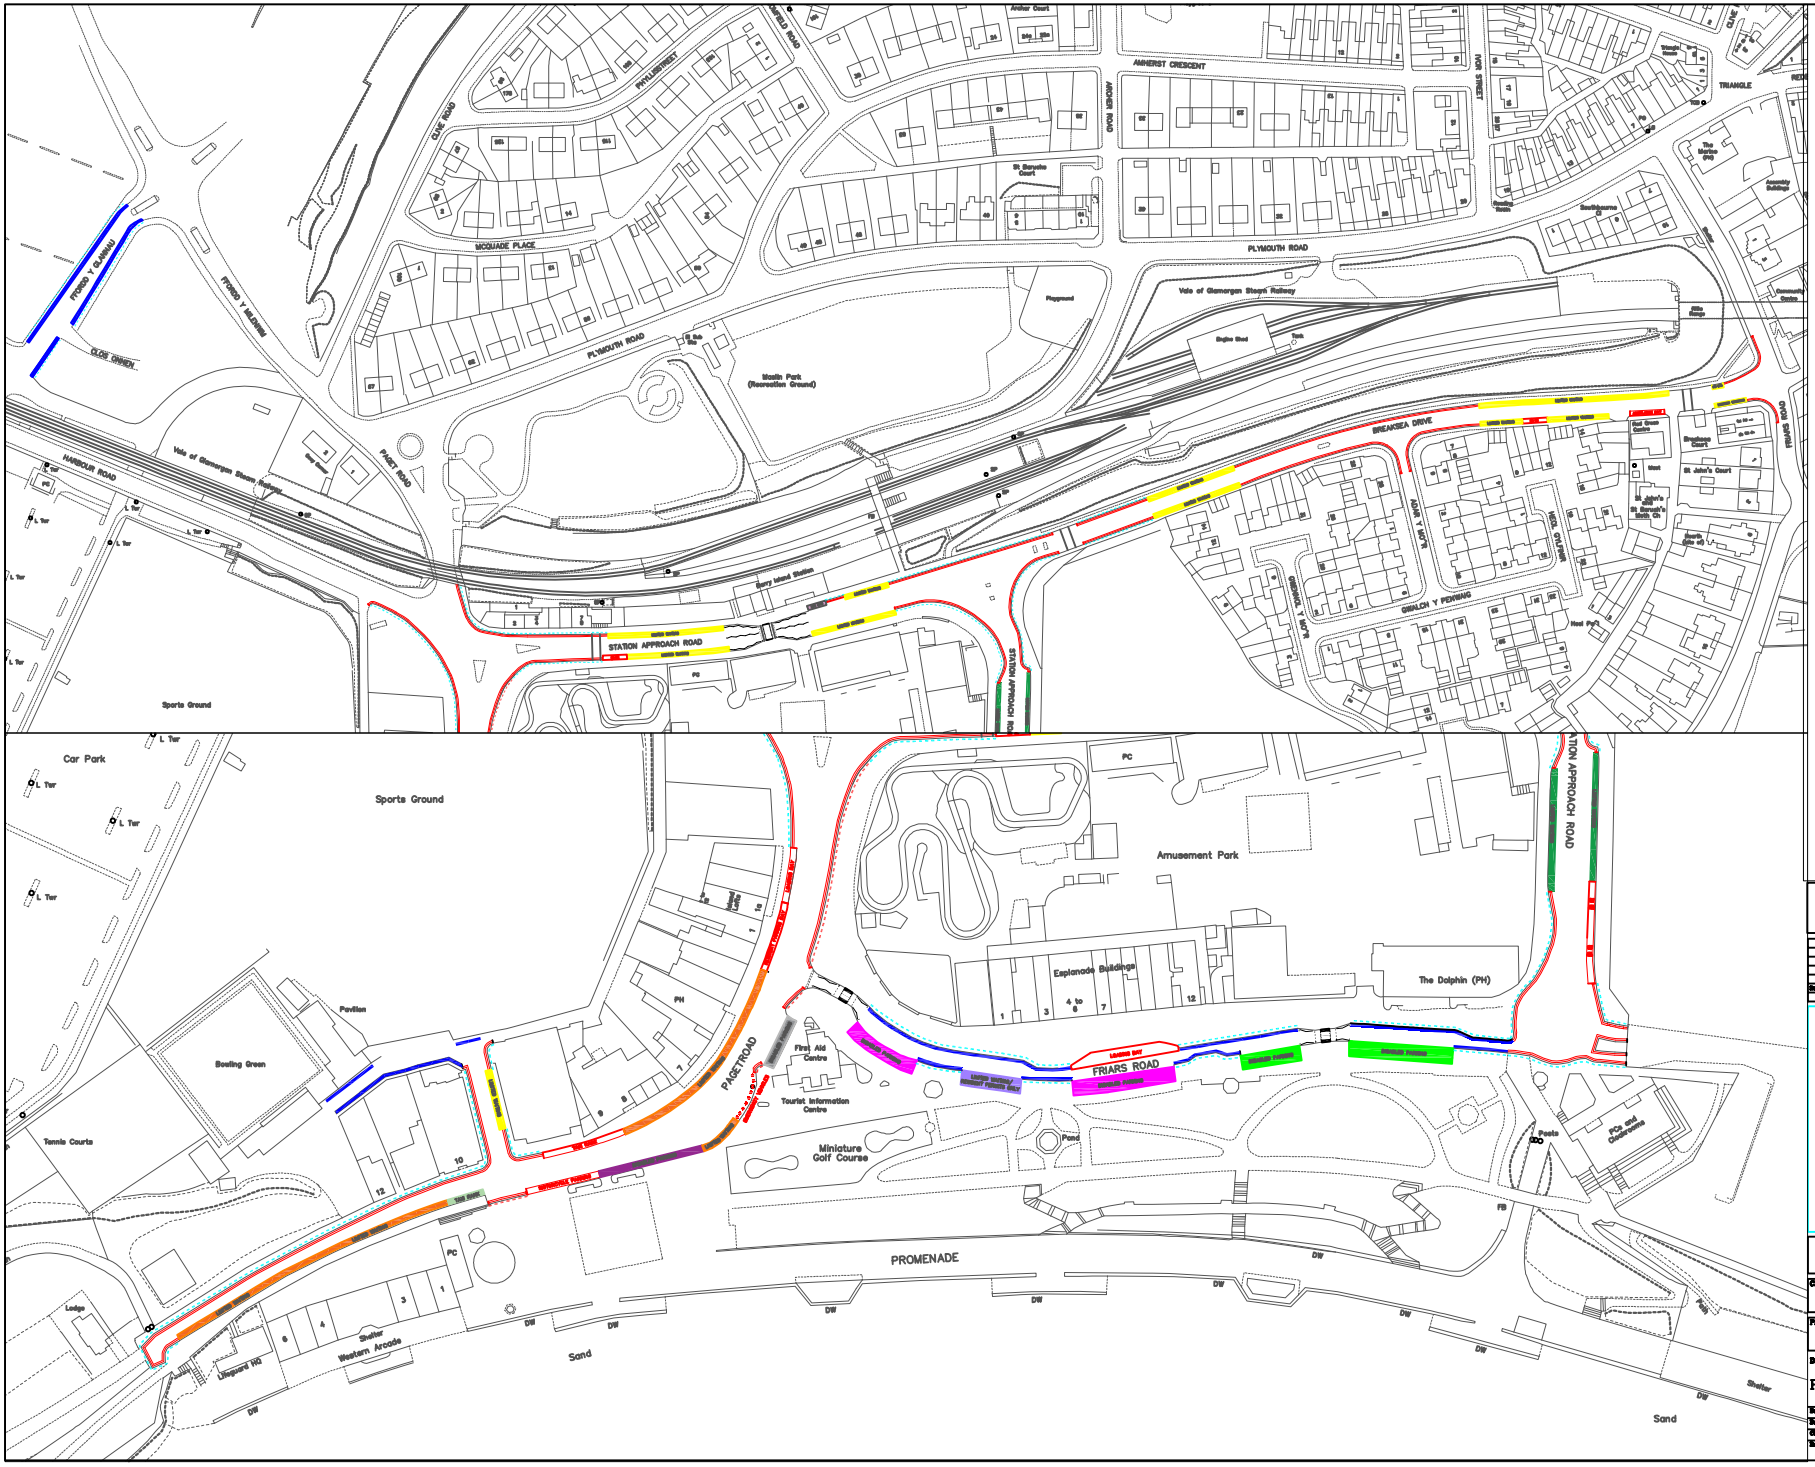

KEY

- Proposed No Waiting at Any Time
- Proposed Prohibition of Loading/Unloading At Any Time
- Proposed Limited Waiting 9am until 9pm 2 hours no return within 2 hours existing
- Proposed Limited Waiting 9am until 9pm 2 hours no return within 2 hours existing Limited Waiting 9am until 6pm 2 hours no return within 1 hours 1st June – 8th September to be revoked.
- Proposed Limited Waiting 9am until 9pm 2 hours no return within 2 hours existing Limited Waiting 8am until 6pm 2 hours no return within 2 to be revoked.
- Proposed Limited Waiting 9am until 9pm 2 hours no return within 2 hours existing Limited Waiting Mon–Sat 8am until 7pm 20 mins no return within 40 mins to be revoked.
- Proposed Limited Waiting 9am until 9pm 2 hours no return within 2 hours except Resident Permit Holders existing Disabled Persons Parking Place except Resident Permit Holders
- Proposed increase to existing length of Disabled Persons Parking Place.
- Proposed Disabled Persons Parking Place, existing Limited Waiting 9am until 6pm 2 hours no return within 2 hours to be revoked
- Proposed Disabled Persons Parking Place, existing Limited Waiting 9am until 6pm 2 hours no return within 2 hours except Resident Permit Holders to be revoked.
- Proposed Disabled Persons Parking Place, existing Police Vehicle Parking Place to be revoked.
- Proposed Taxi Rank existing Limited Waiting 8am until 6pm 2 hours no within 2 hours to be revoked.
- Existing restrictions to remain

© Crown copyright and database rights 2012 Ordnance Survey 100023424

© Hawlfraint y Goron a hawliau cronfa ddata 2012 Arolwg Ordnans 100023424

Rev	By	Description of Amendment	Chk by	Date
		Revisions		

VALE of GLAMORGAN
ENVIRONMENT AND HOUSING SERVICES
Director: Miles Punter

BRO MORGANNWG

ENGINEERING

Client: The Vale of Glamorgan Council

Project: Barry Island

Drawing Title: Proposed Traffic Regulation Orders

Drawn	WS	Checked		Project No.	Drawing No.
Date	JUNE21	Scale	NTS	IF805	T/20/20
Checked		Date		Rev	B