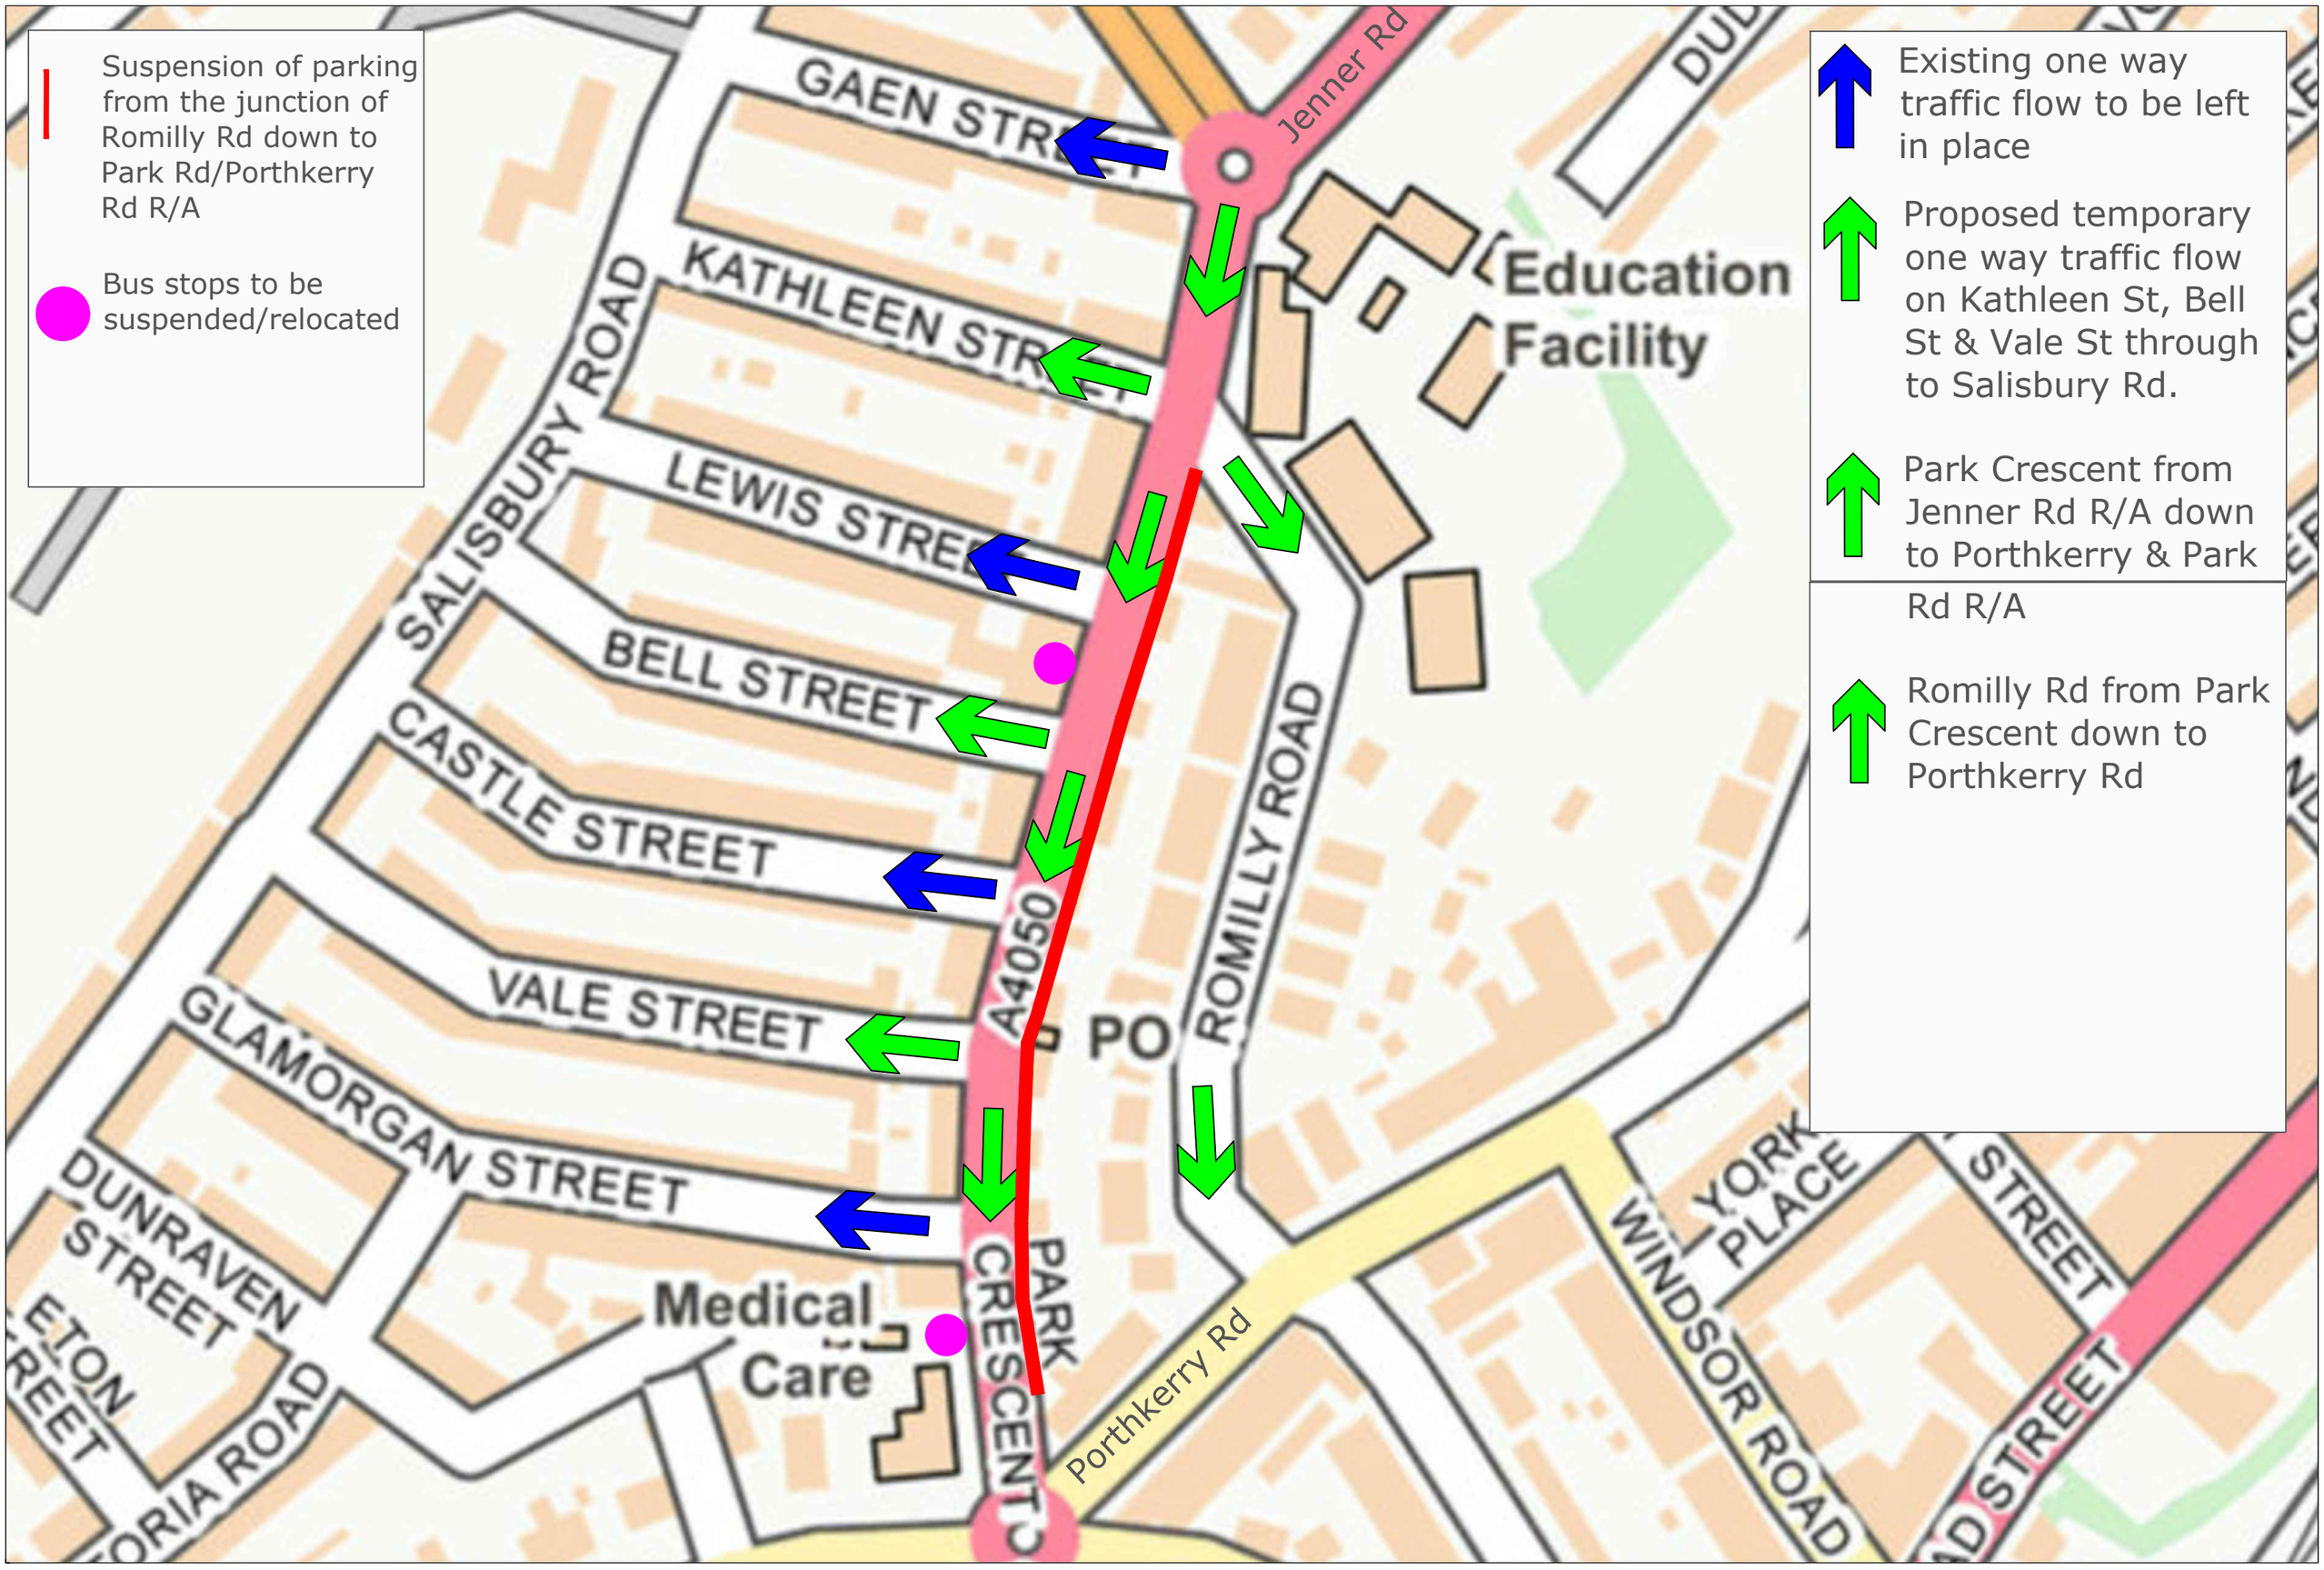

Drn:	JW
Chk:	JW
App:	.
Date:	14/06/21

forest

Forest Traffic Signals Ltd,
Forest House, Broad Quay Road,
Felnex Ind Est. Newport. NP19 4PN
Tel: 01633 284700 Fax: 01633 283212

Rev.	Drn.	Chk.	App.	Description	Date.

Client:
Wales & West Utilities

Project: Park Crescent Barry

Office copy | | Issued to site | | Issued to client |

Drawing: Traffic management arrangement

Drawing no: FNWU02 0500
Revision:
Scale: NTS