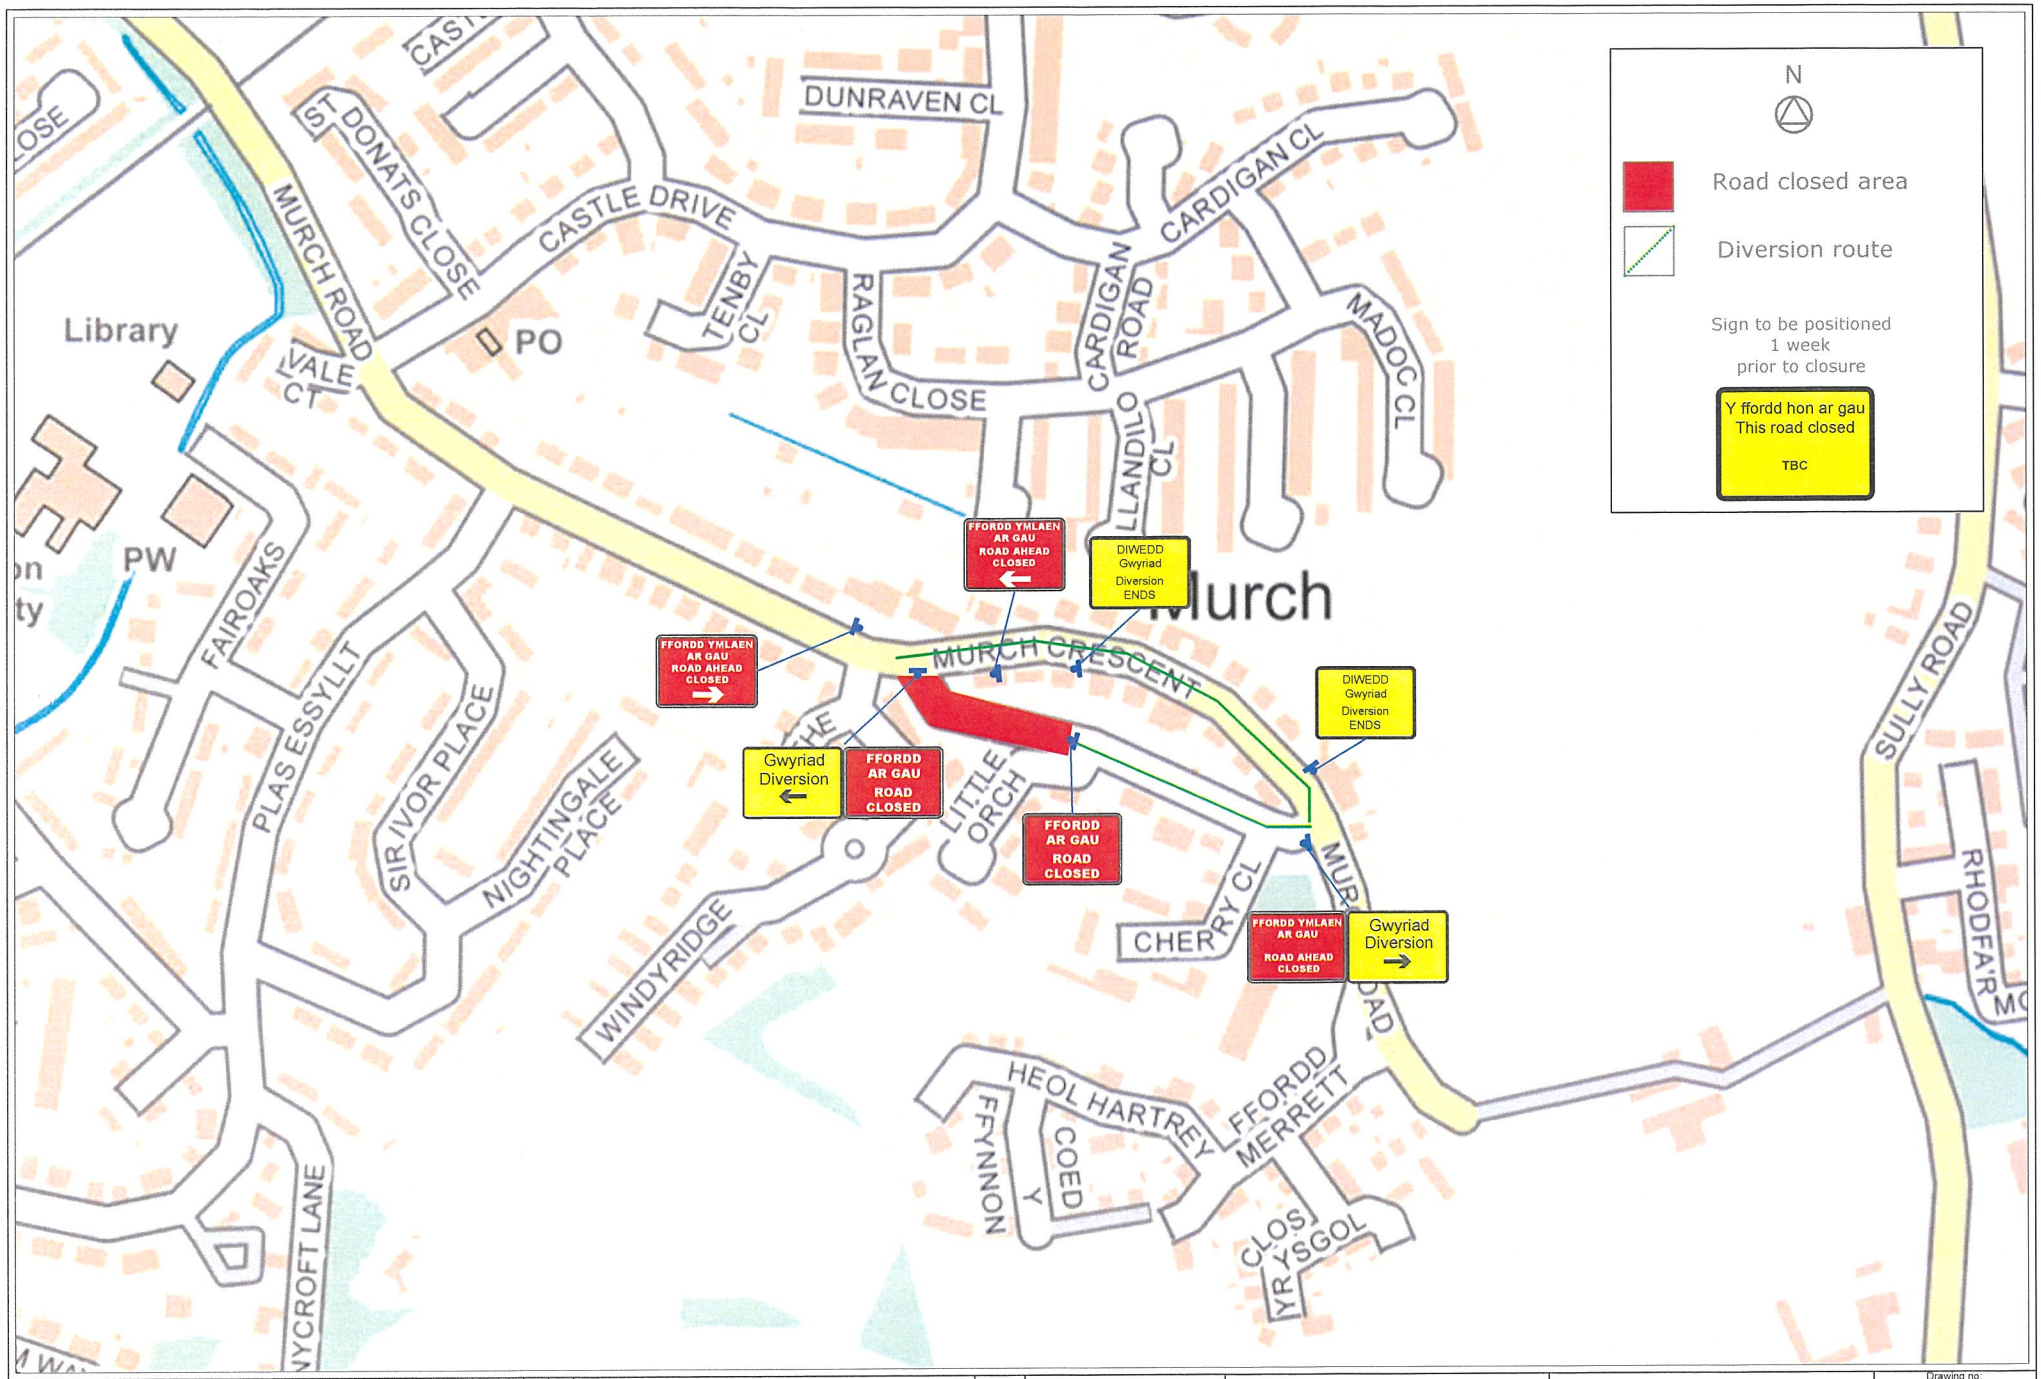

Dm:	BB	forest	Forest Traffic Signals Ltd Forest House Broad Quay Road Felnex Ind Est Newport NP19 4PN Tel 01633 284700 Fax 01633 283212	Rev	Drn	Chk	App	Description	Date	Client: Wales & West Utilities	Project: Murch Road, Dinas Powys
Clk:	BB										Office copy / Issued to site / Issued to client
App:											
Date:	09/12/22										

Drawing: Traffic management arrangement
Road closure & diversion

Drawing no: FNWU02_683_01
Revision:
Scale: NTS

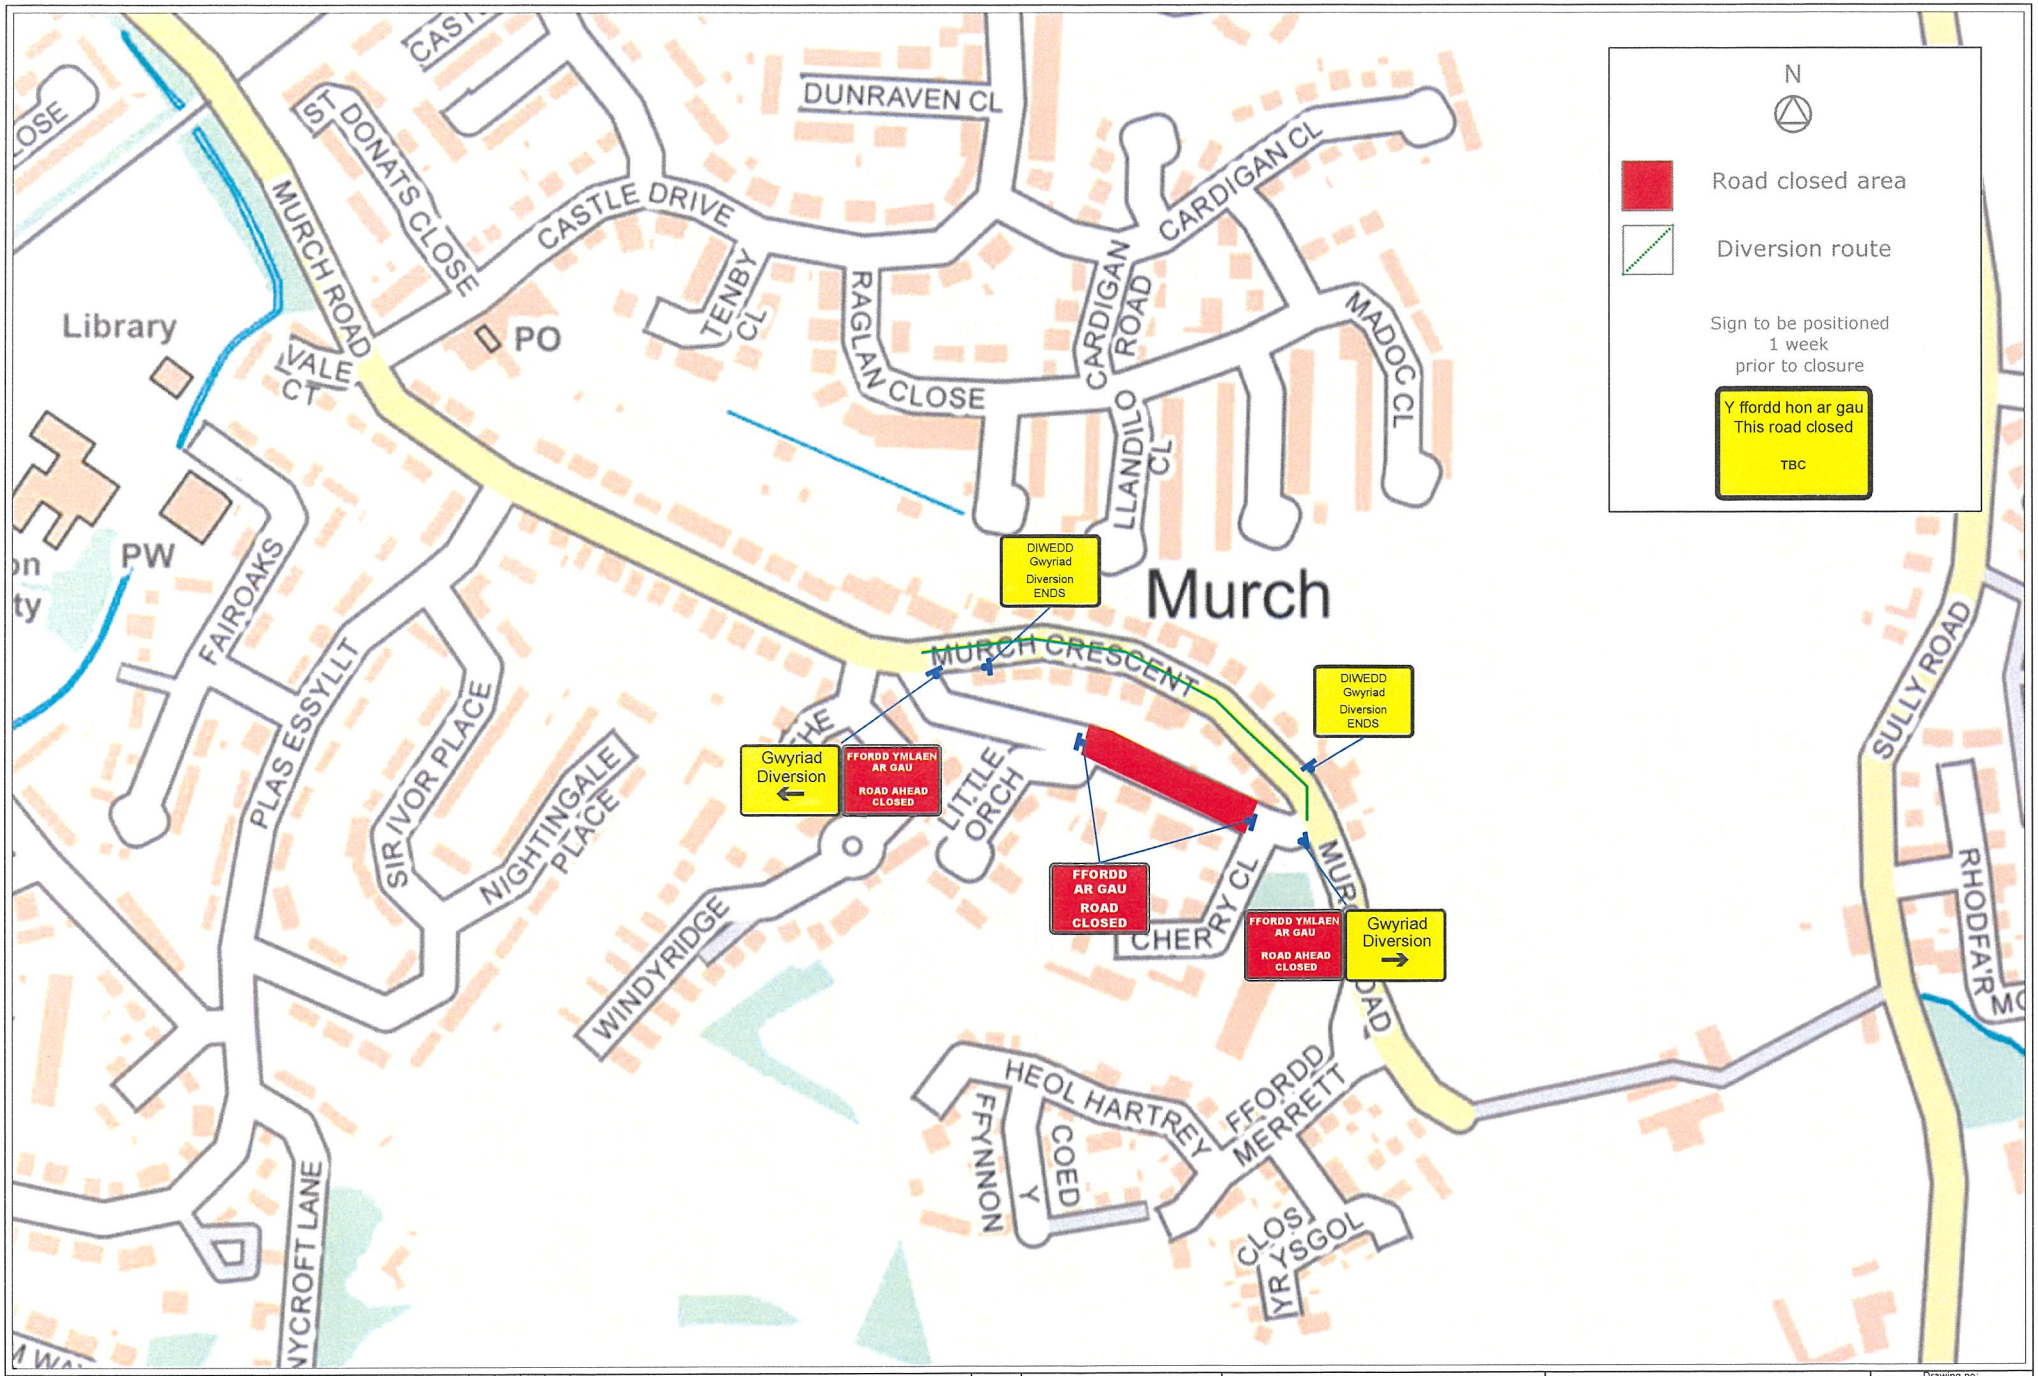

Drn:	BB
Chk:	BB
App:	-
Date:	09/12/22

forest

Forest Traffic Signals Ltd
Forest House, Broad Quay Road
Felnex Ind Est Newport NP19 4PN
Tel 01633 284700 Fax 01633 283212

Rev	Drn	Chk	App	Description	Date

Client:
Wales & West Utilities

Project: Murch Road, Dinas Powys

Office copy | Issued to site | Issued to client

Drawing: Traffic management arrangement
Road closure & diversion

Drawing no: FNWU02_683_02
Revision:
Scale: NTS