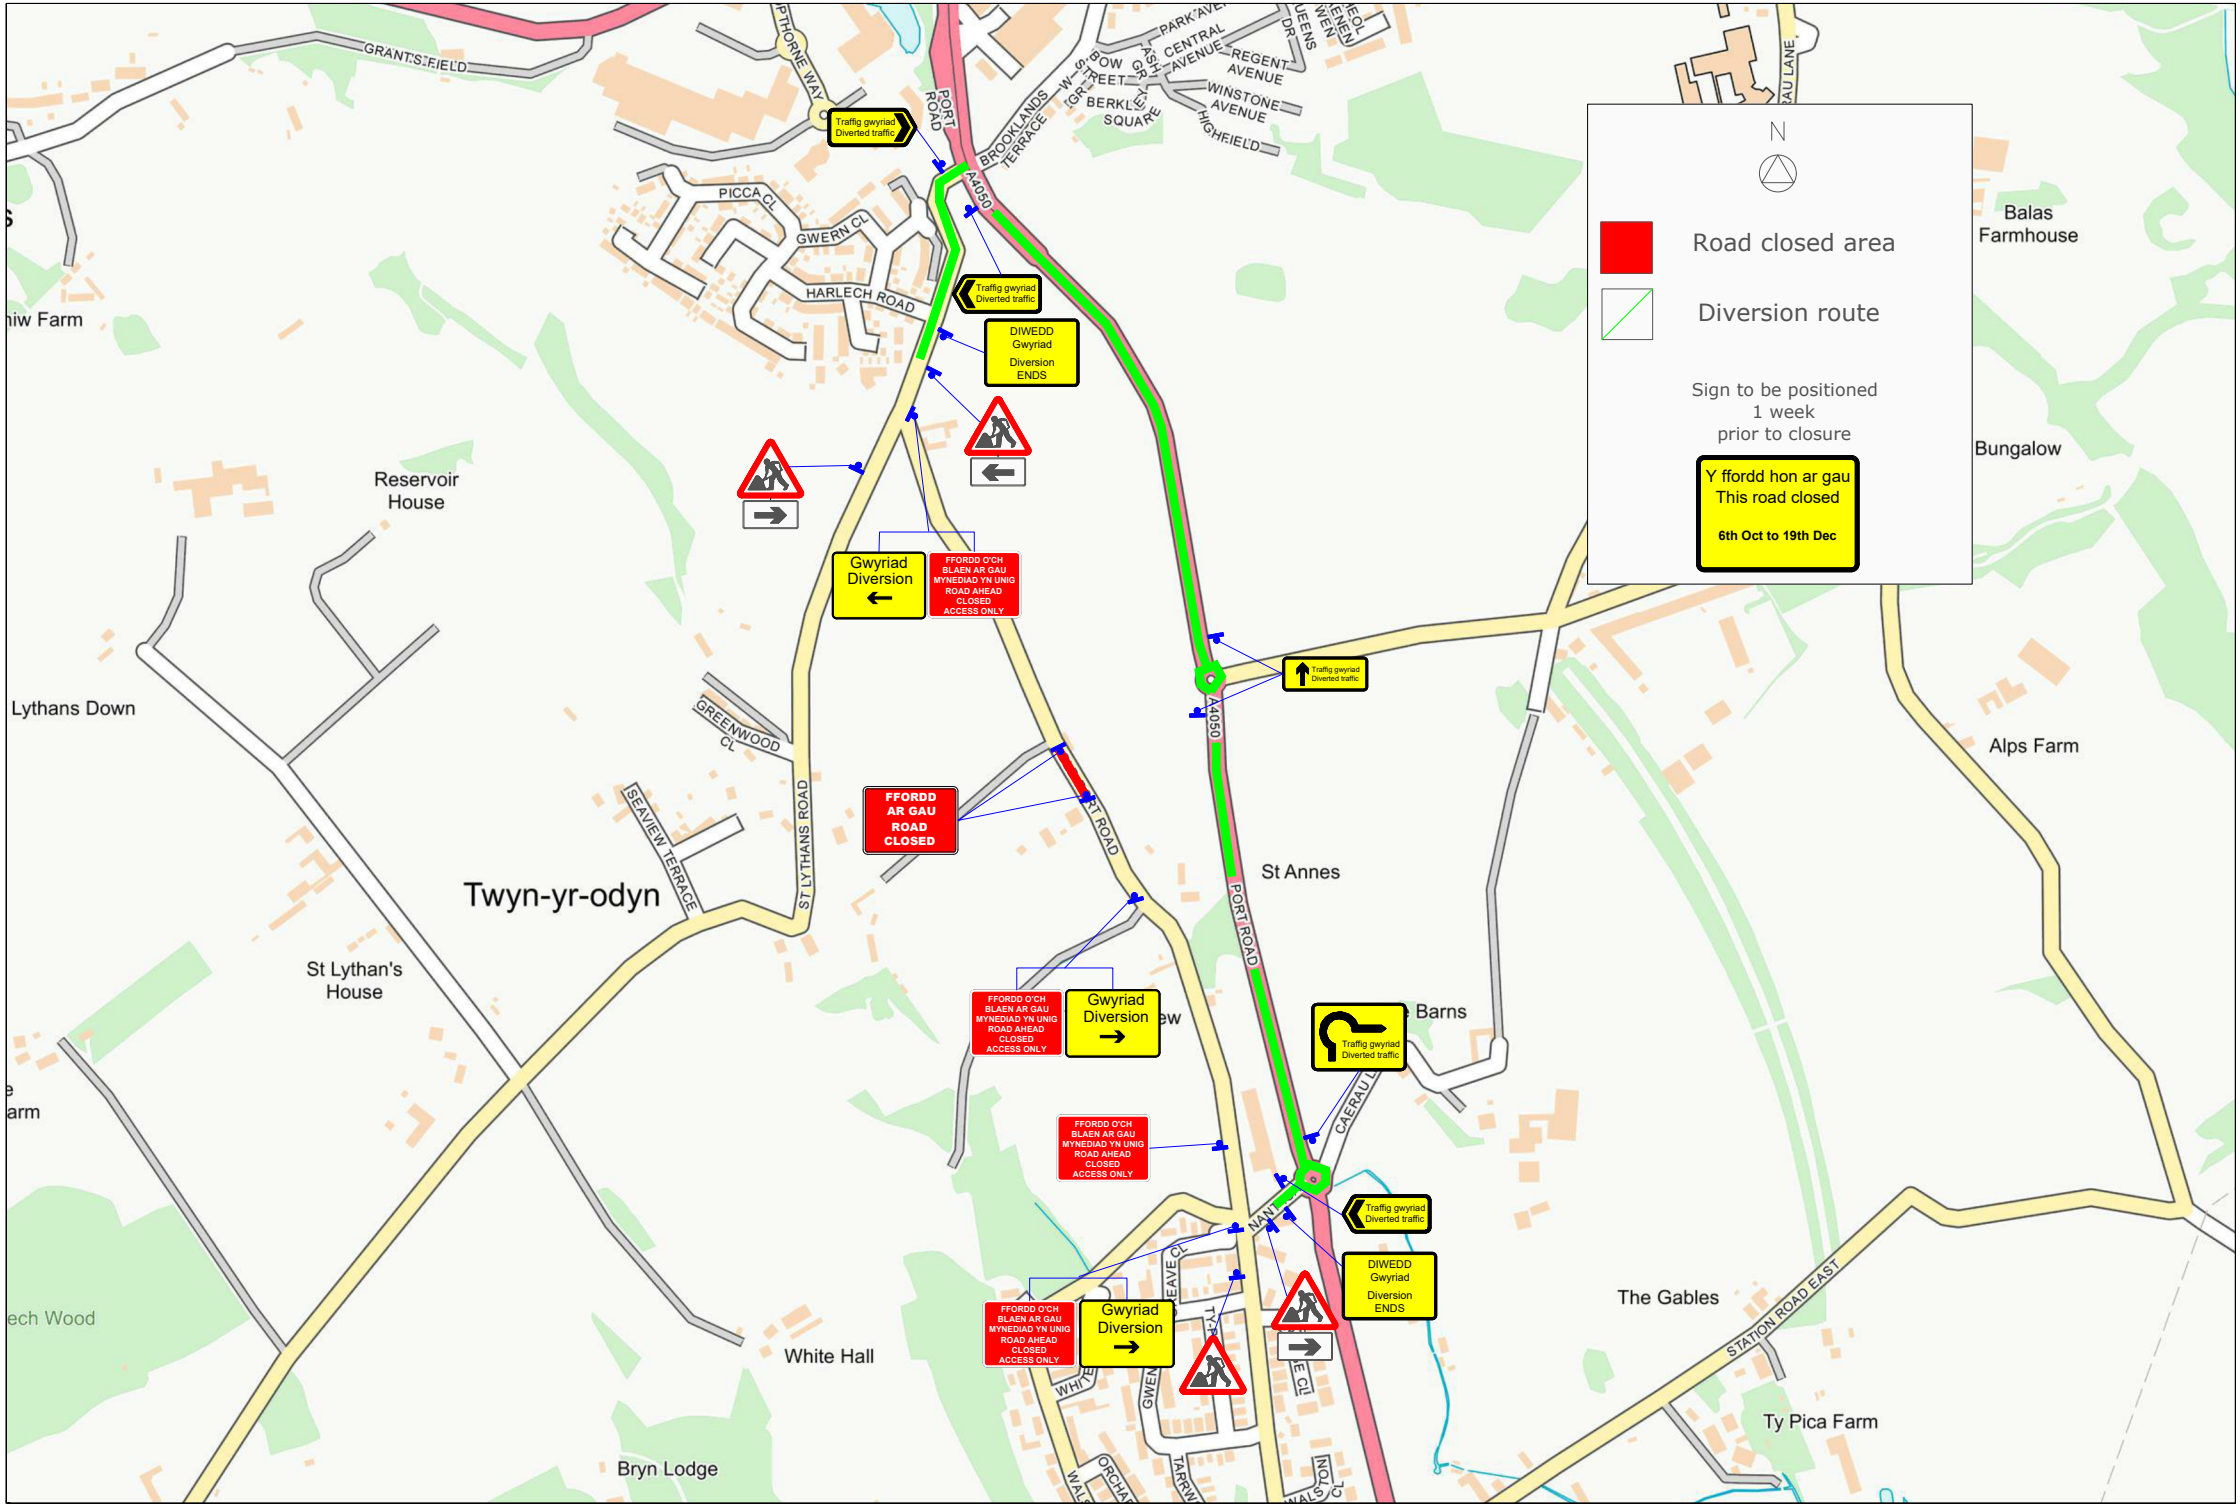

Drn:	WM
Chk:	BB
App:	.
Date:	26.11.2025

core highways

TRAFFIC MANAGEMENT NOTES:
1) All temporary traffic management shall be in accordance with Chapter 8 Other Traffic Signs Regulations.
2) All temporary traffic management shall be in accordance with the Traffic Signs Regulations and General Directions 1994.
3) All temporary traffic management shall conform to the requirements of the Safety at Street Works Code of Practice.
4) Dimensions are approximate (consider different minimum from city / county/ etc).
5) Temporary traffic management sign locations are indicative and are subject to on site approval from the Engineer.

Rev.	Drn.	Chk.	App.	Description	Date.

Client:
Morrisons Water Utilities

Project: Old Port Rd, Wenvoe, Cardiff, CF5 6AN

Office copy | Issued to site | Issued to client

Drawing: Traffic management arrangement

Drawing no: FNMU02 0251 06
Revision:
Scale: NTS