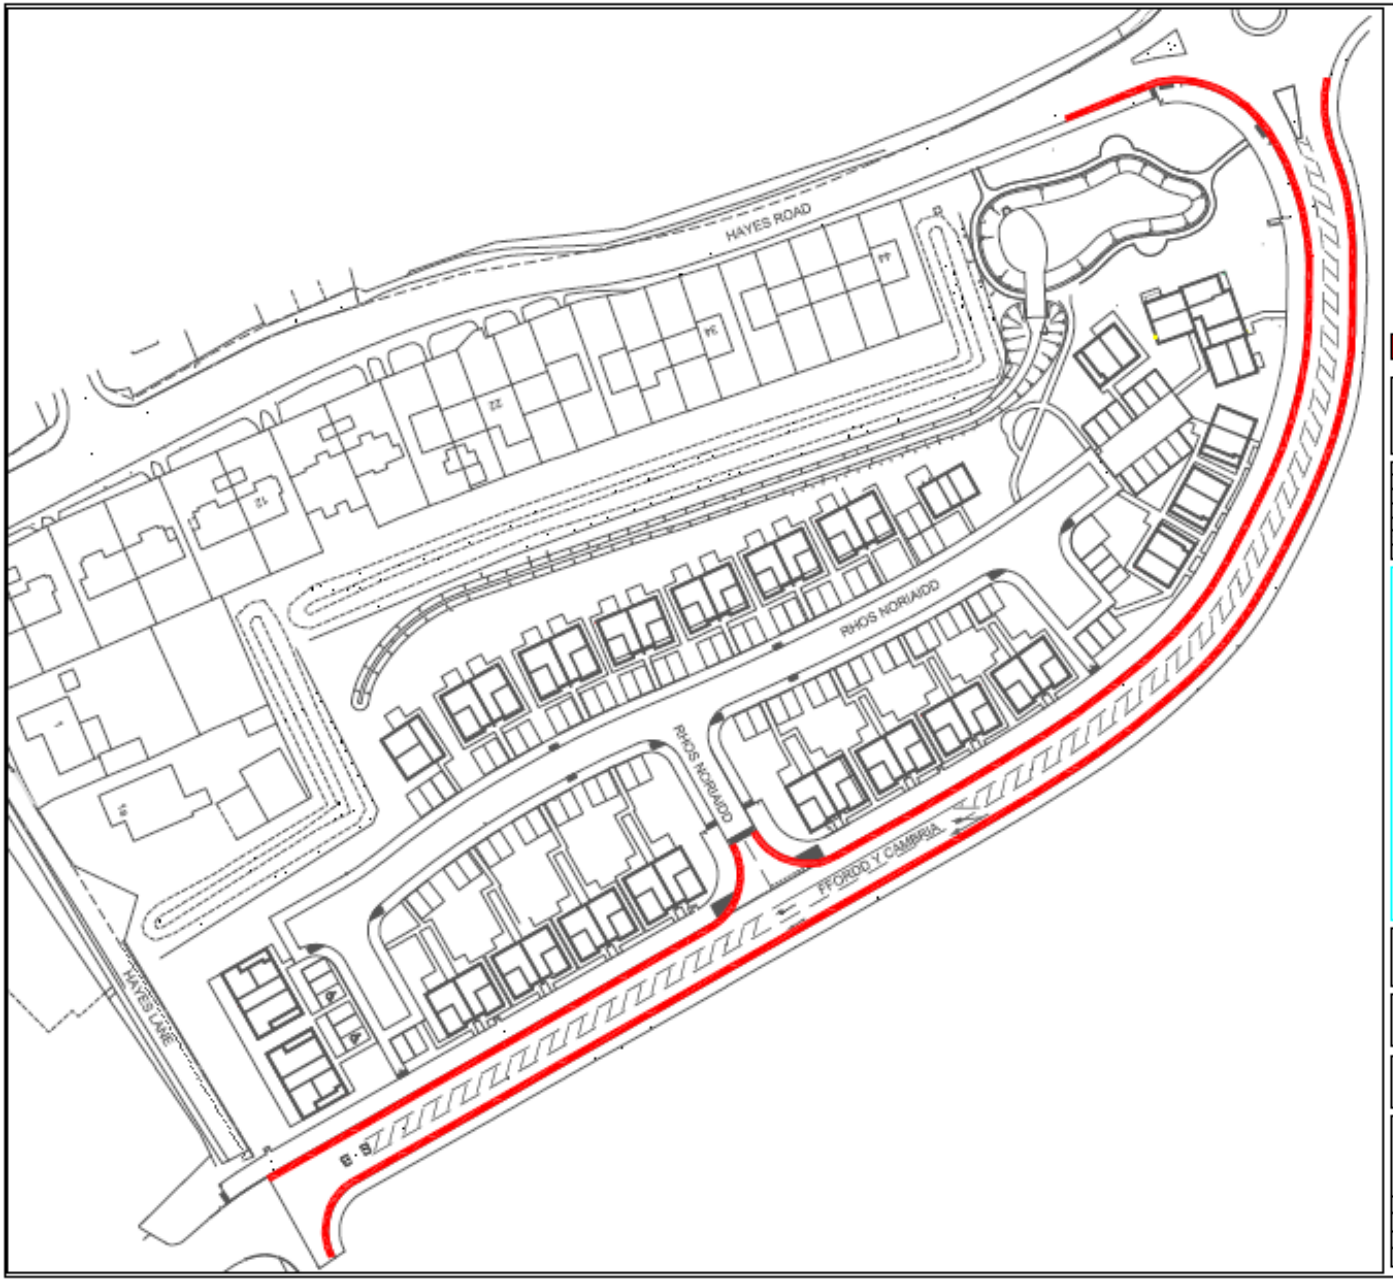

KEY

Proposed Prohibition of Waiting At Any Time

© Crown copyright and database rights 2026 Ordnance Survey 100023424

© Hawlfraint y Goron a hawliau cronfa ddata 2026 Arolwg Ordnans 100023424

Rev	By	Description of Amendment	Chk By	Date
		Revisions		

VALE of GLAMORGAN
ENVIRONMENT AND HOUSING SERVICES
BRO MORGANNWG

ENGINEERING

Client
The Vale of Glamorgan Council

Project
Ffordd y Cambria & Rhos Noriaidd, Sully

Drawing Title
Proposed Prohibition of Waiting at Any Time Traffic Regulation Order

Drawn WSMITH	Scale NTS	Project No. IF997	Drawing No. T/26/01/WS
Date JAN2026			
Checked	File	Rev	
Date	Status		