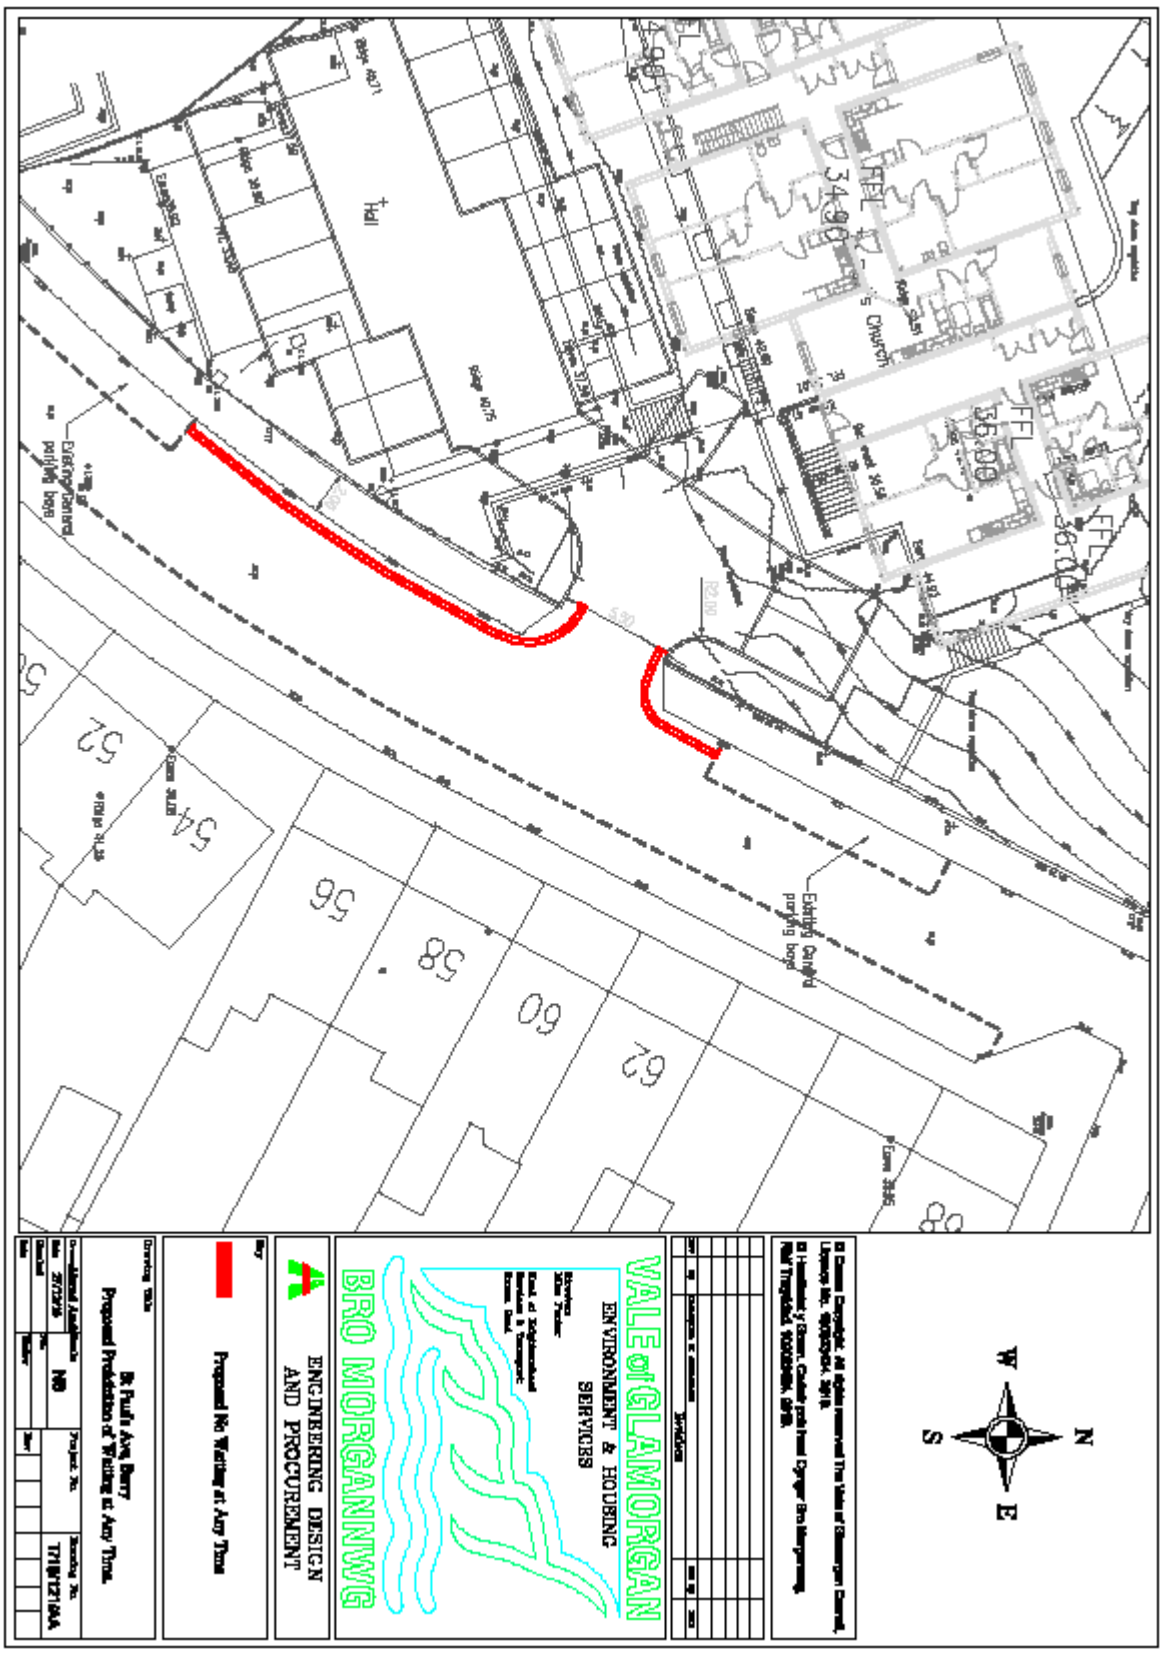APPENDIX A - ST PAULS AVENUE , BARRY - PROPOSED PROHIBITION OF WAITING AT ANY TIME.