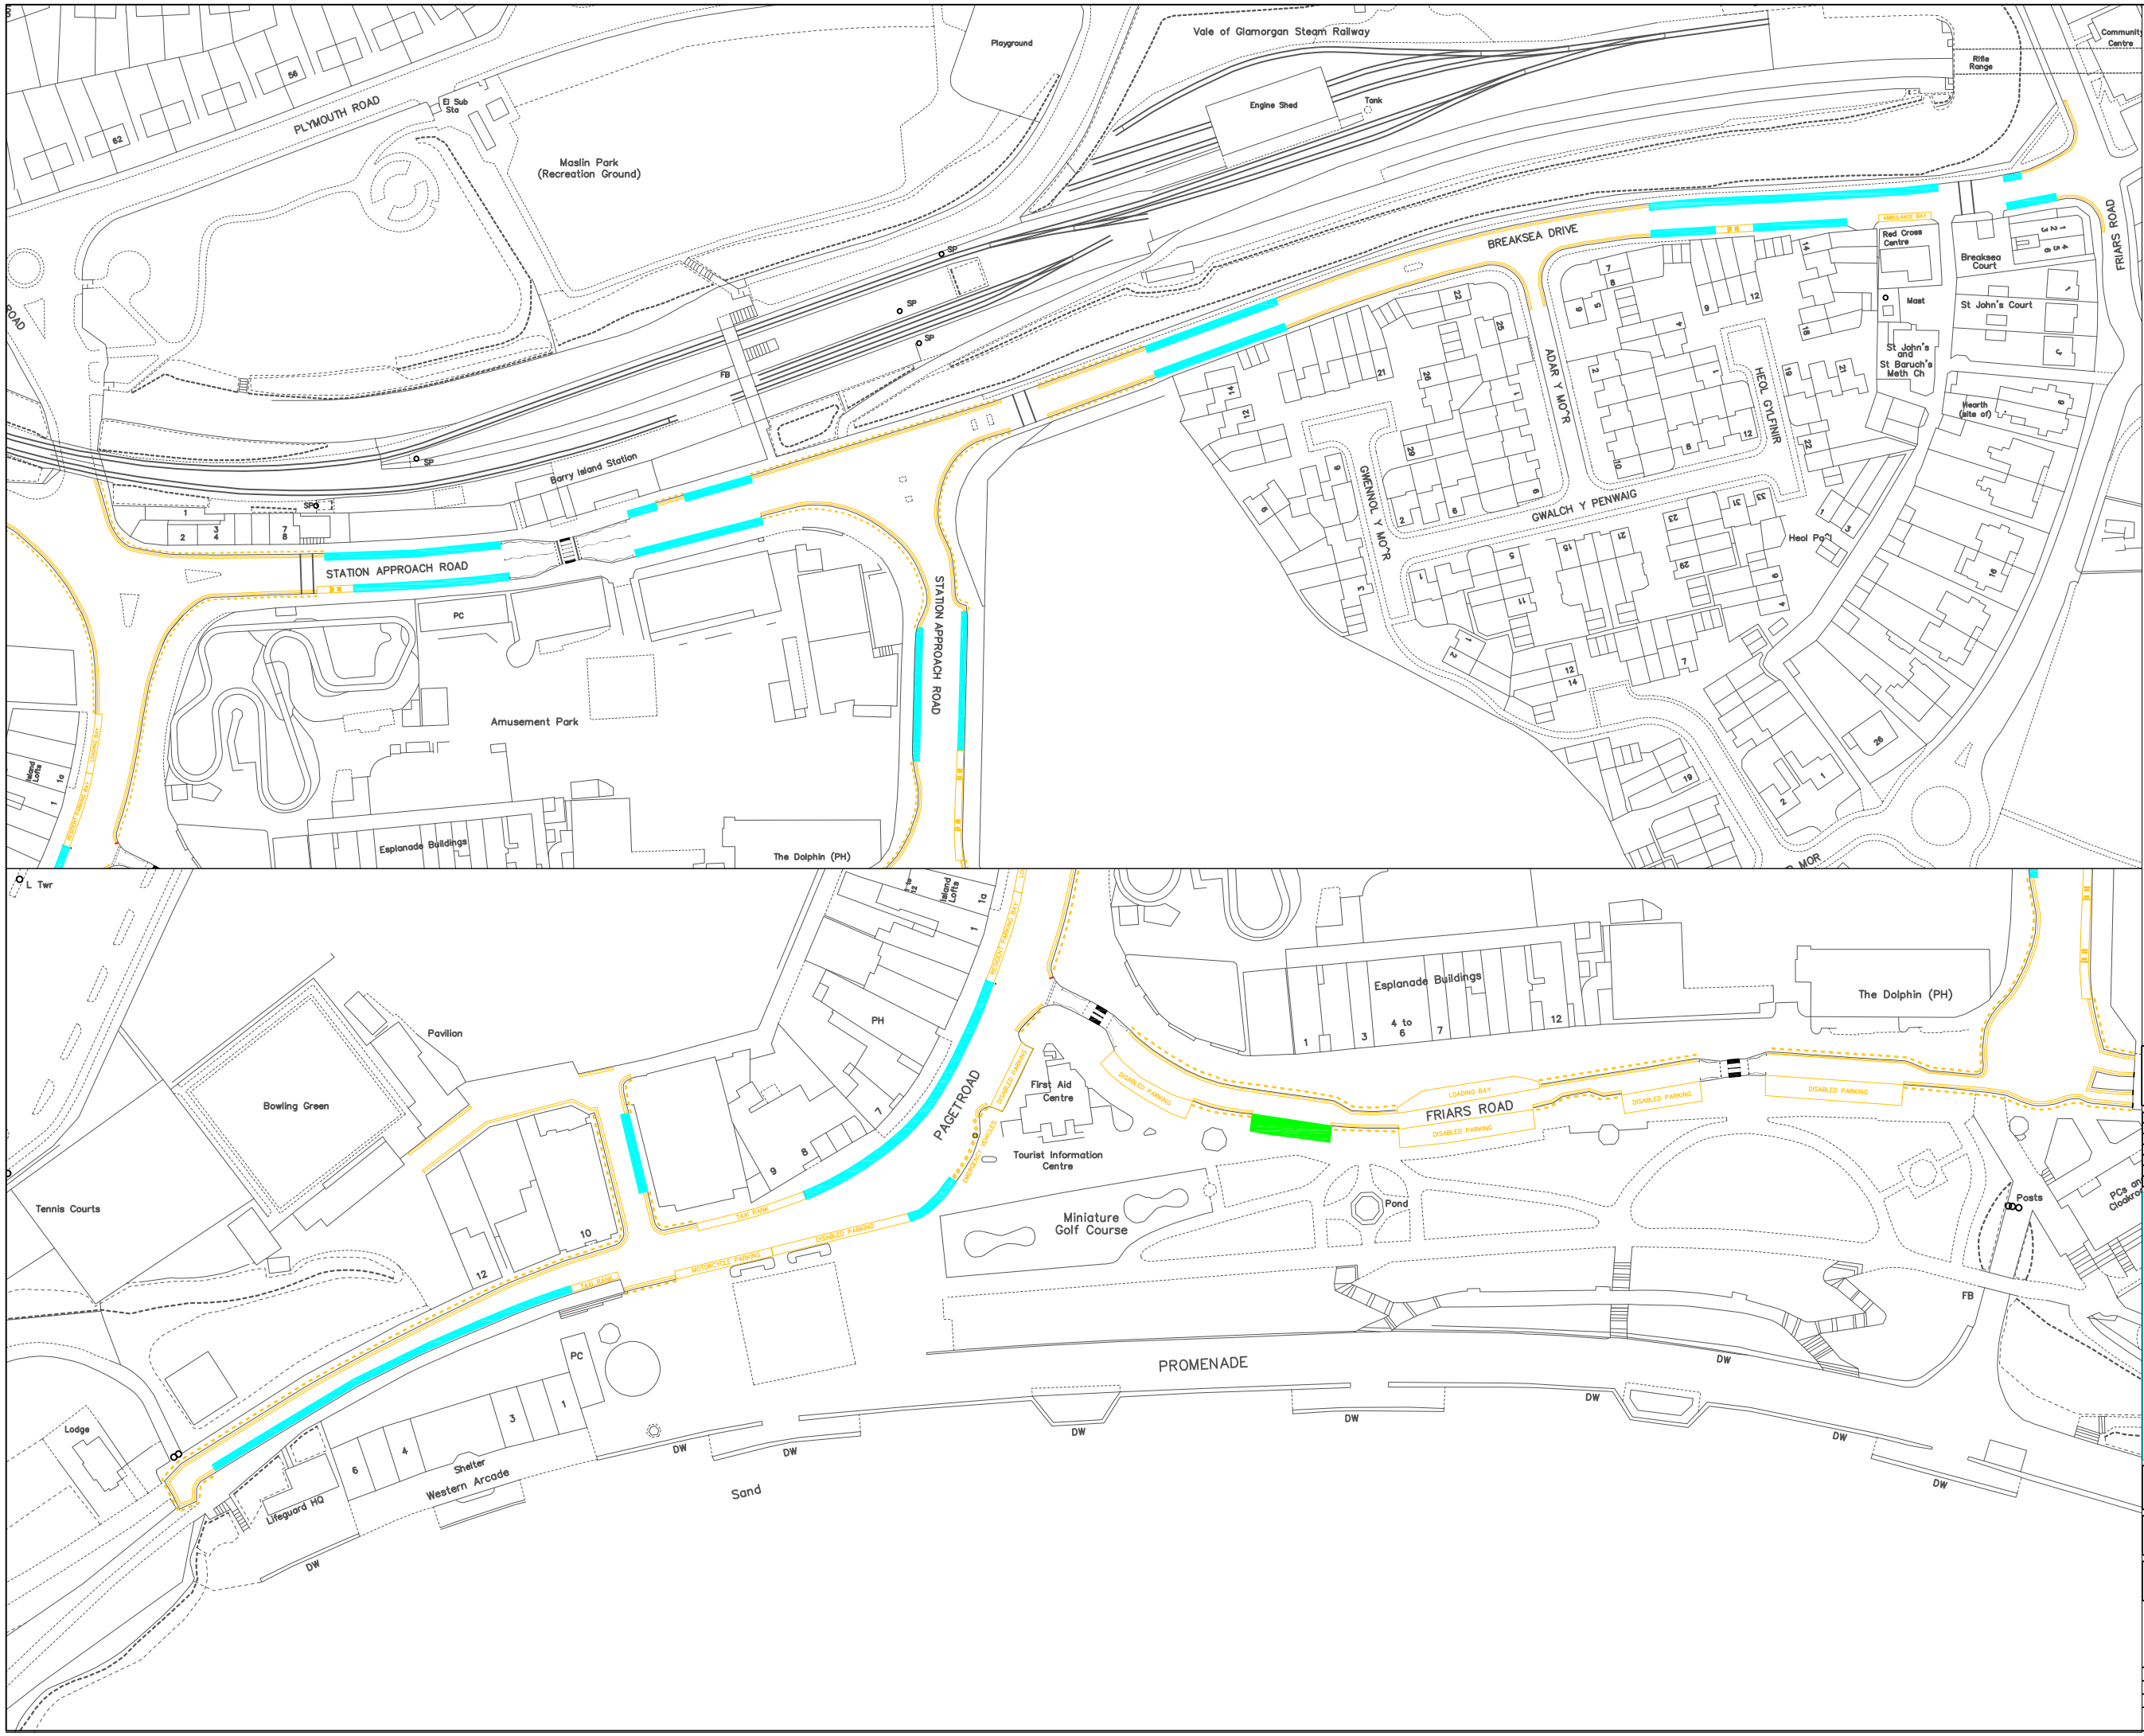


N
W E
S

## KEY

Proposed revocation of existing restrictions and introduction of Pay and Display Parking Places and Limited Waiting 10am–6pm for a maximum period of 4 hours, return prohibited within 4 hours.

Proposed revocation of existing restrictions and introduction of Pay and Display Parking Places and Limited Waiting 10am–6pm for a maximum period of 4 hours, return prohibited within 4 hours, except Resident Permit Holders.

Existing restrictions to remain.

© Crown copyright and database rights 2012 Ordnance Survey 100023424

© Hawlfraint y Goron a hawliau cronfa ddata 2012 Arolwg Ordnans 100023424

| Rev | By | Description of Amendment | Chk by | Date |
|---|---|---|---|---|

Revisions

VALE of GLAMORGAN
ENVIRONMENT AND HOUSING SERVICES
Director: Miles Punter
BRO MORGANNWG

ENGINEERING

Client
The Vale of Glamorgan Council

Project
Barry Island

Drawing Title
Proposed Pay and Display Parking Places and Limited Waiting Order

| | | | |
|---|---|---|---|
| Drawn WSMITH | Scale NTS | Project No. IF992 | Drawing No. T/25/55/WS |
| Date JULY2025 | | | |
| Checked | File | Rev | |
| Date | Window | | |