Figure 05

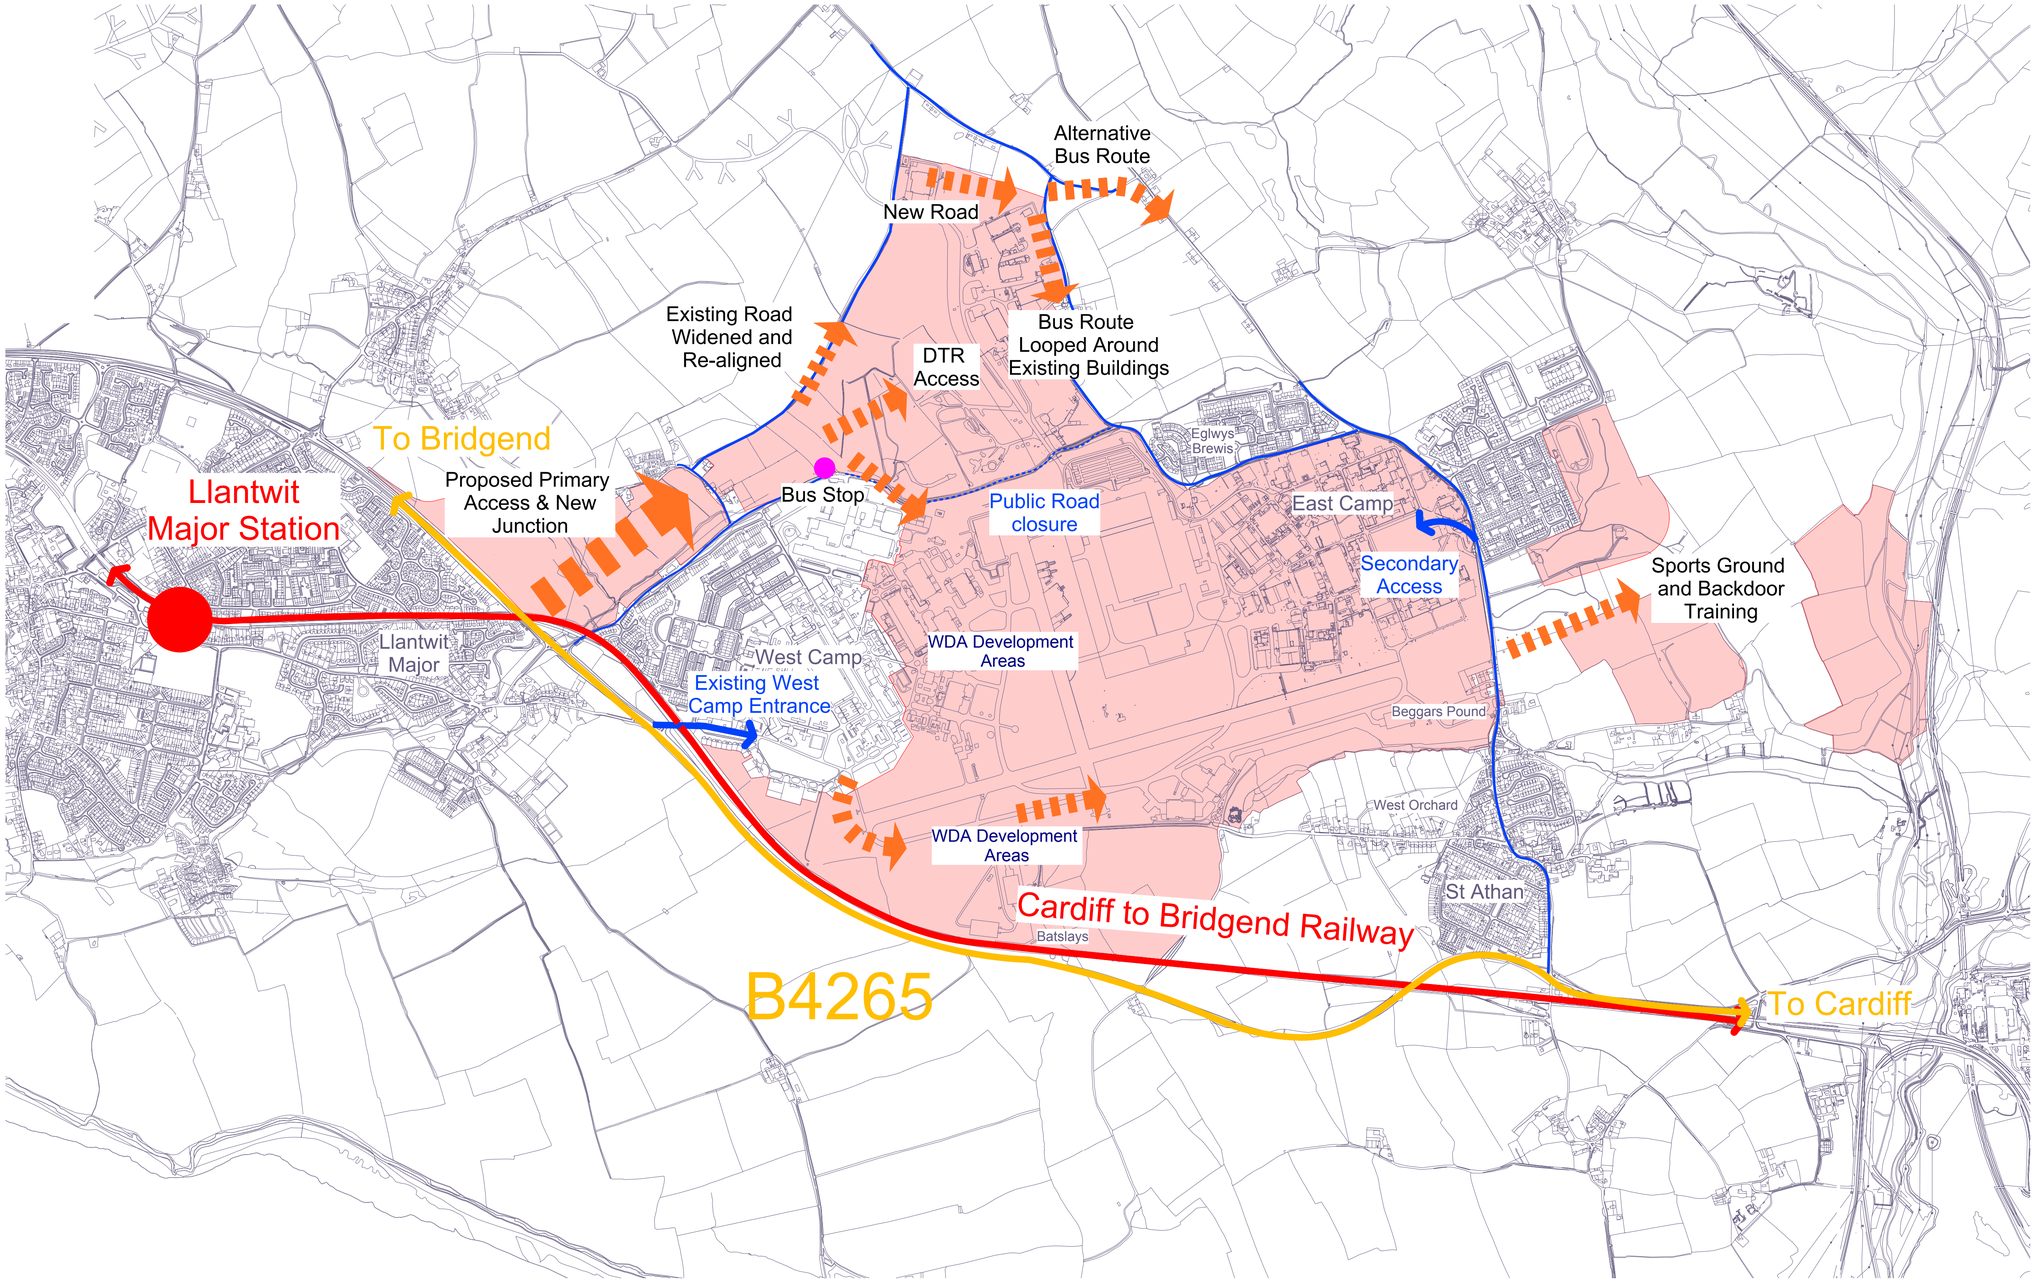

Key

- Development Site
- Major Existing Public Road
- Secondary Existing Public Roads
- Existing Site Access
- Railway
- New Site Access

N

St Athan Park Masterplan

Access and Circulation

Figure 05
July 2006

0 200 400 600 800 1000m SCALE 1 : 10,000 @ A1